J:\LAK\13486\roadway\sheets\13486XS_Lake.dgn 03-JUL-2008 1:43PM lintn

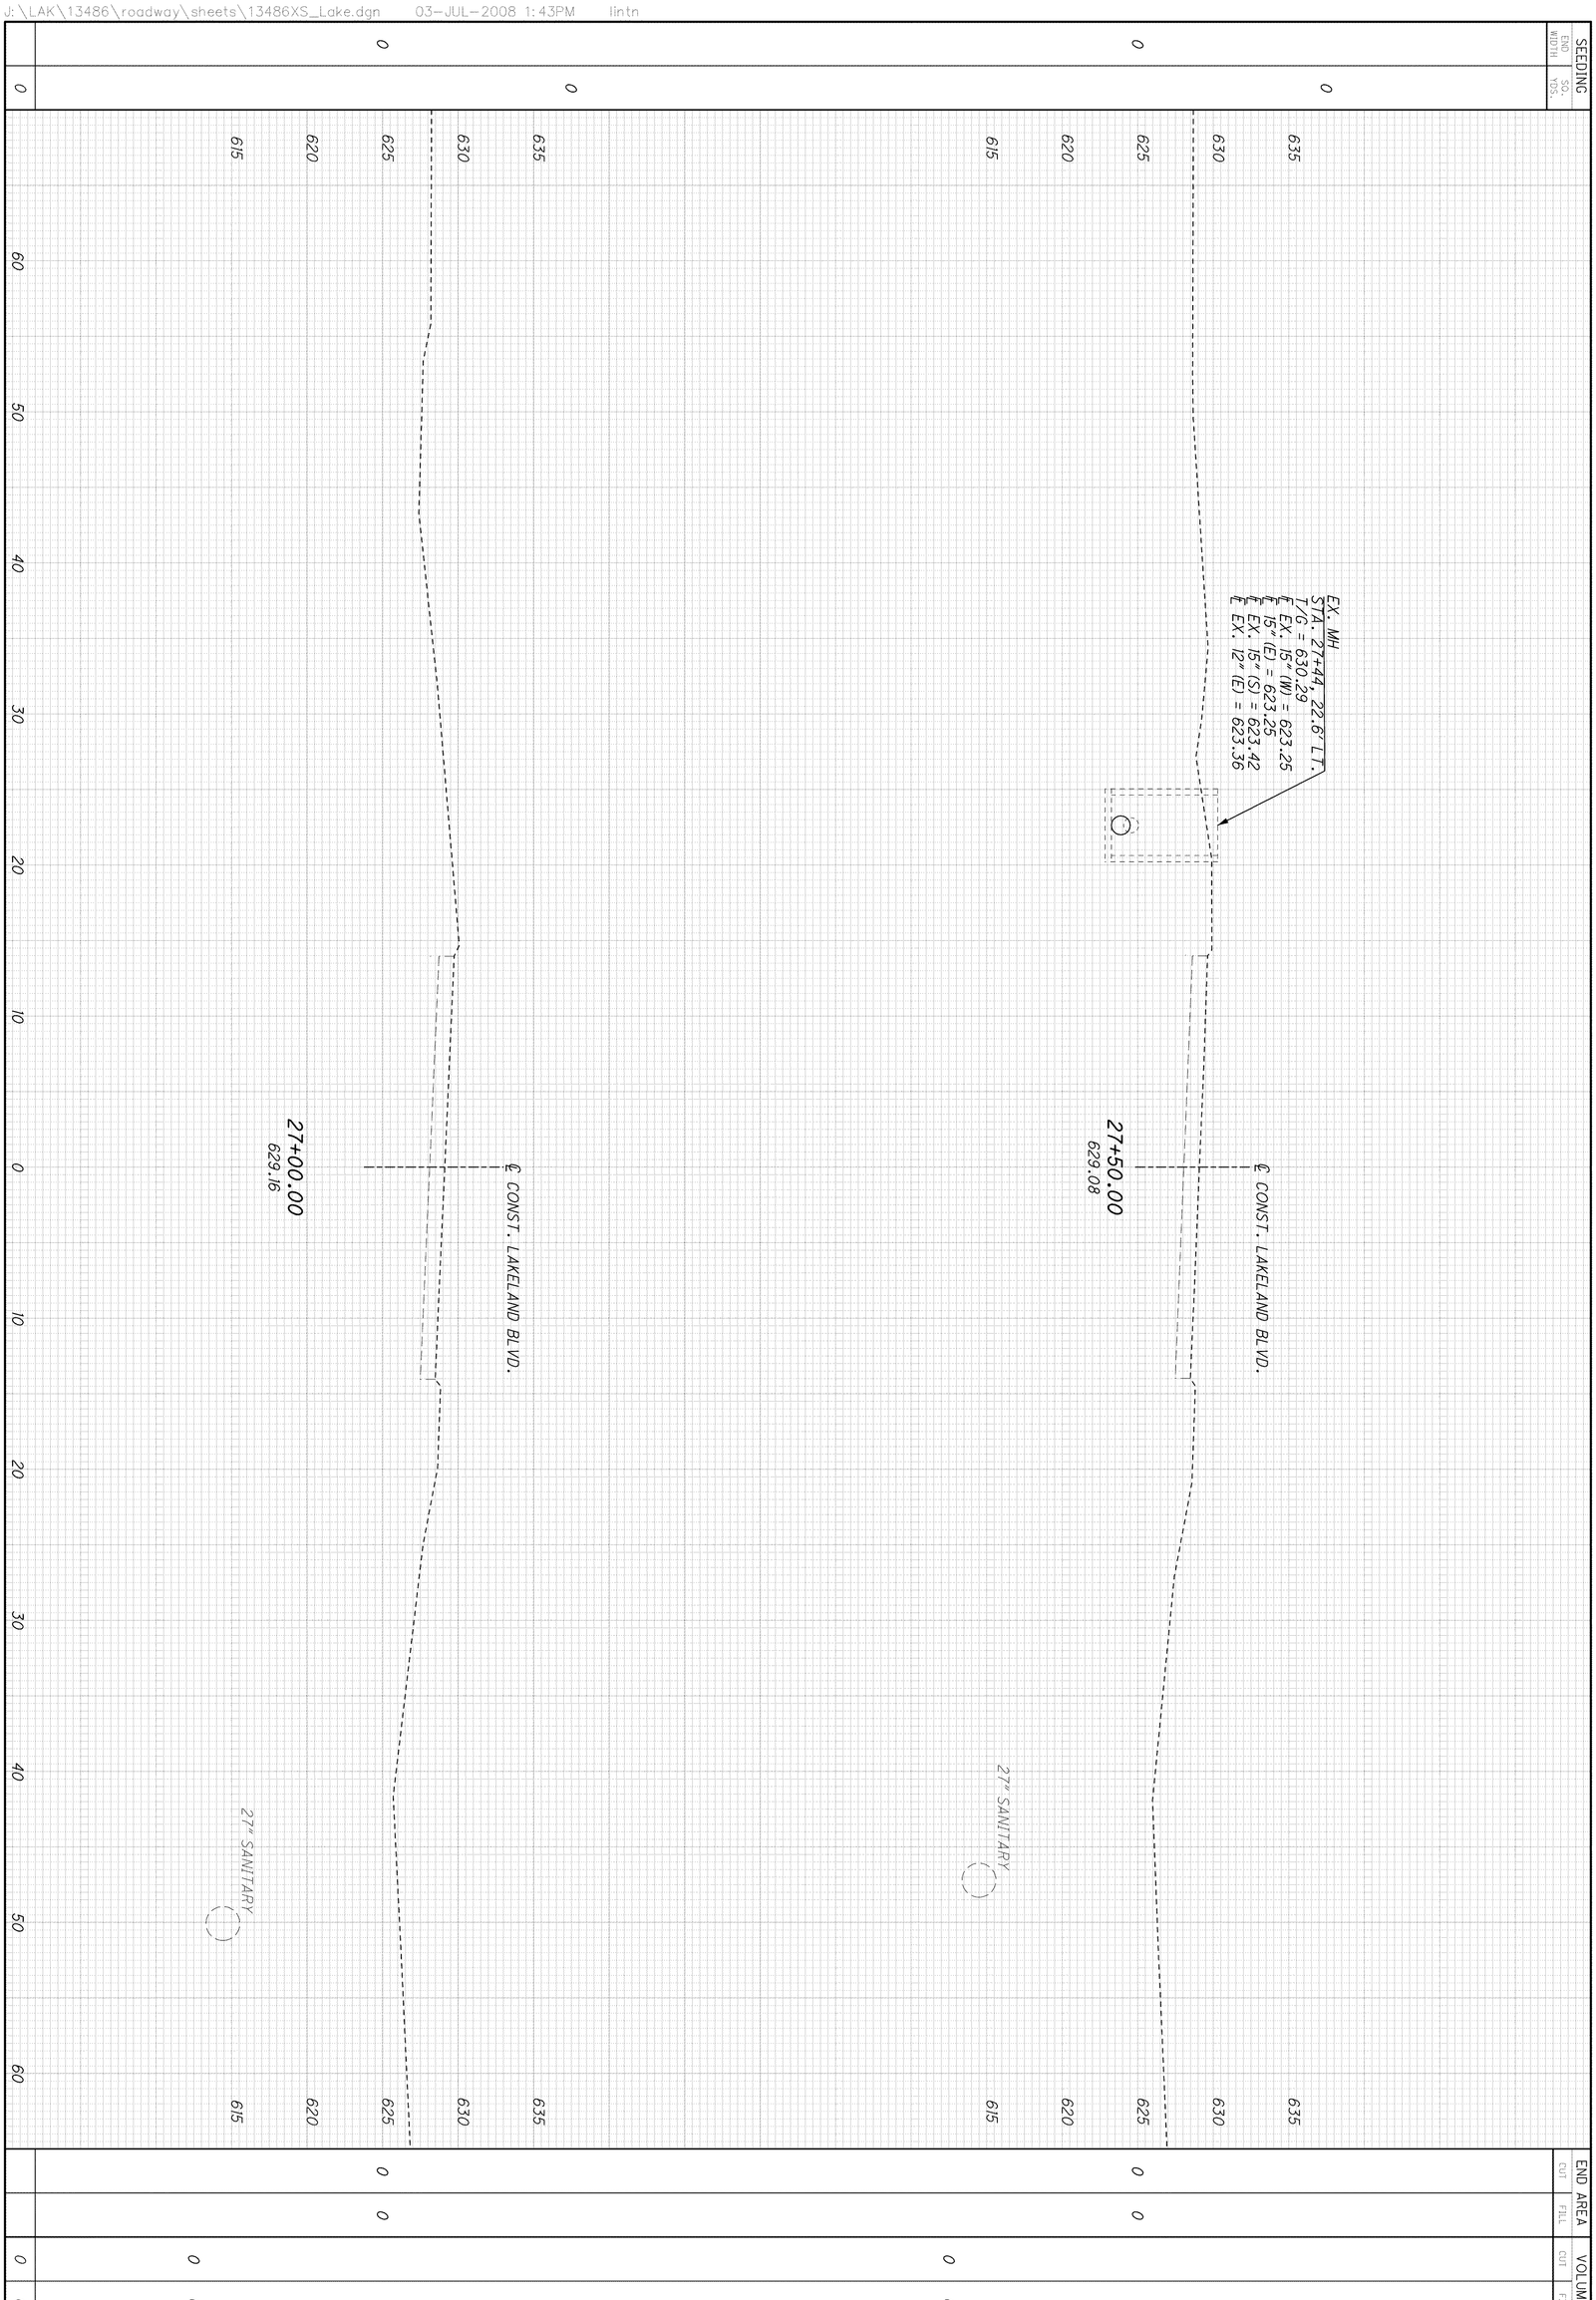

679
1679

LAK-2-3.32

CROSS SECTIONS - LAKELAND BLVD.
STA. 27+00.00 TO STA. 27+50.00

CALCULATED EMF
CHECKED ABS