SEEDING	
END WIDTH	SQ. YDS.
	312
46	
	236
39	
	198
32	
	746

℄ LOST NATION RD.

ITEM 202 PAVEMENT REMOVED

NOTES: UNDERCUT

SPECIAL BENCHING LIMITS SHOWN ARE APPROXIMATE.
FIELD ENGINEER SHALL DETERMINE ACTUAL DIMENSIONS
AND LOCATIONS PER ODOT GEOTECHNICAL BULLETIN GB2.

CUT/FILL TOTALS INCLUDE SPECIAL BENCHING.
PORTION ATTRIBUTED TO UNDERCUT SHOWN IN [ ].
PORTION ATTRIBUTED TO SPECIAL BENCHING SHOWN IN < >.

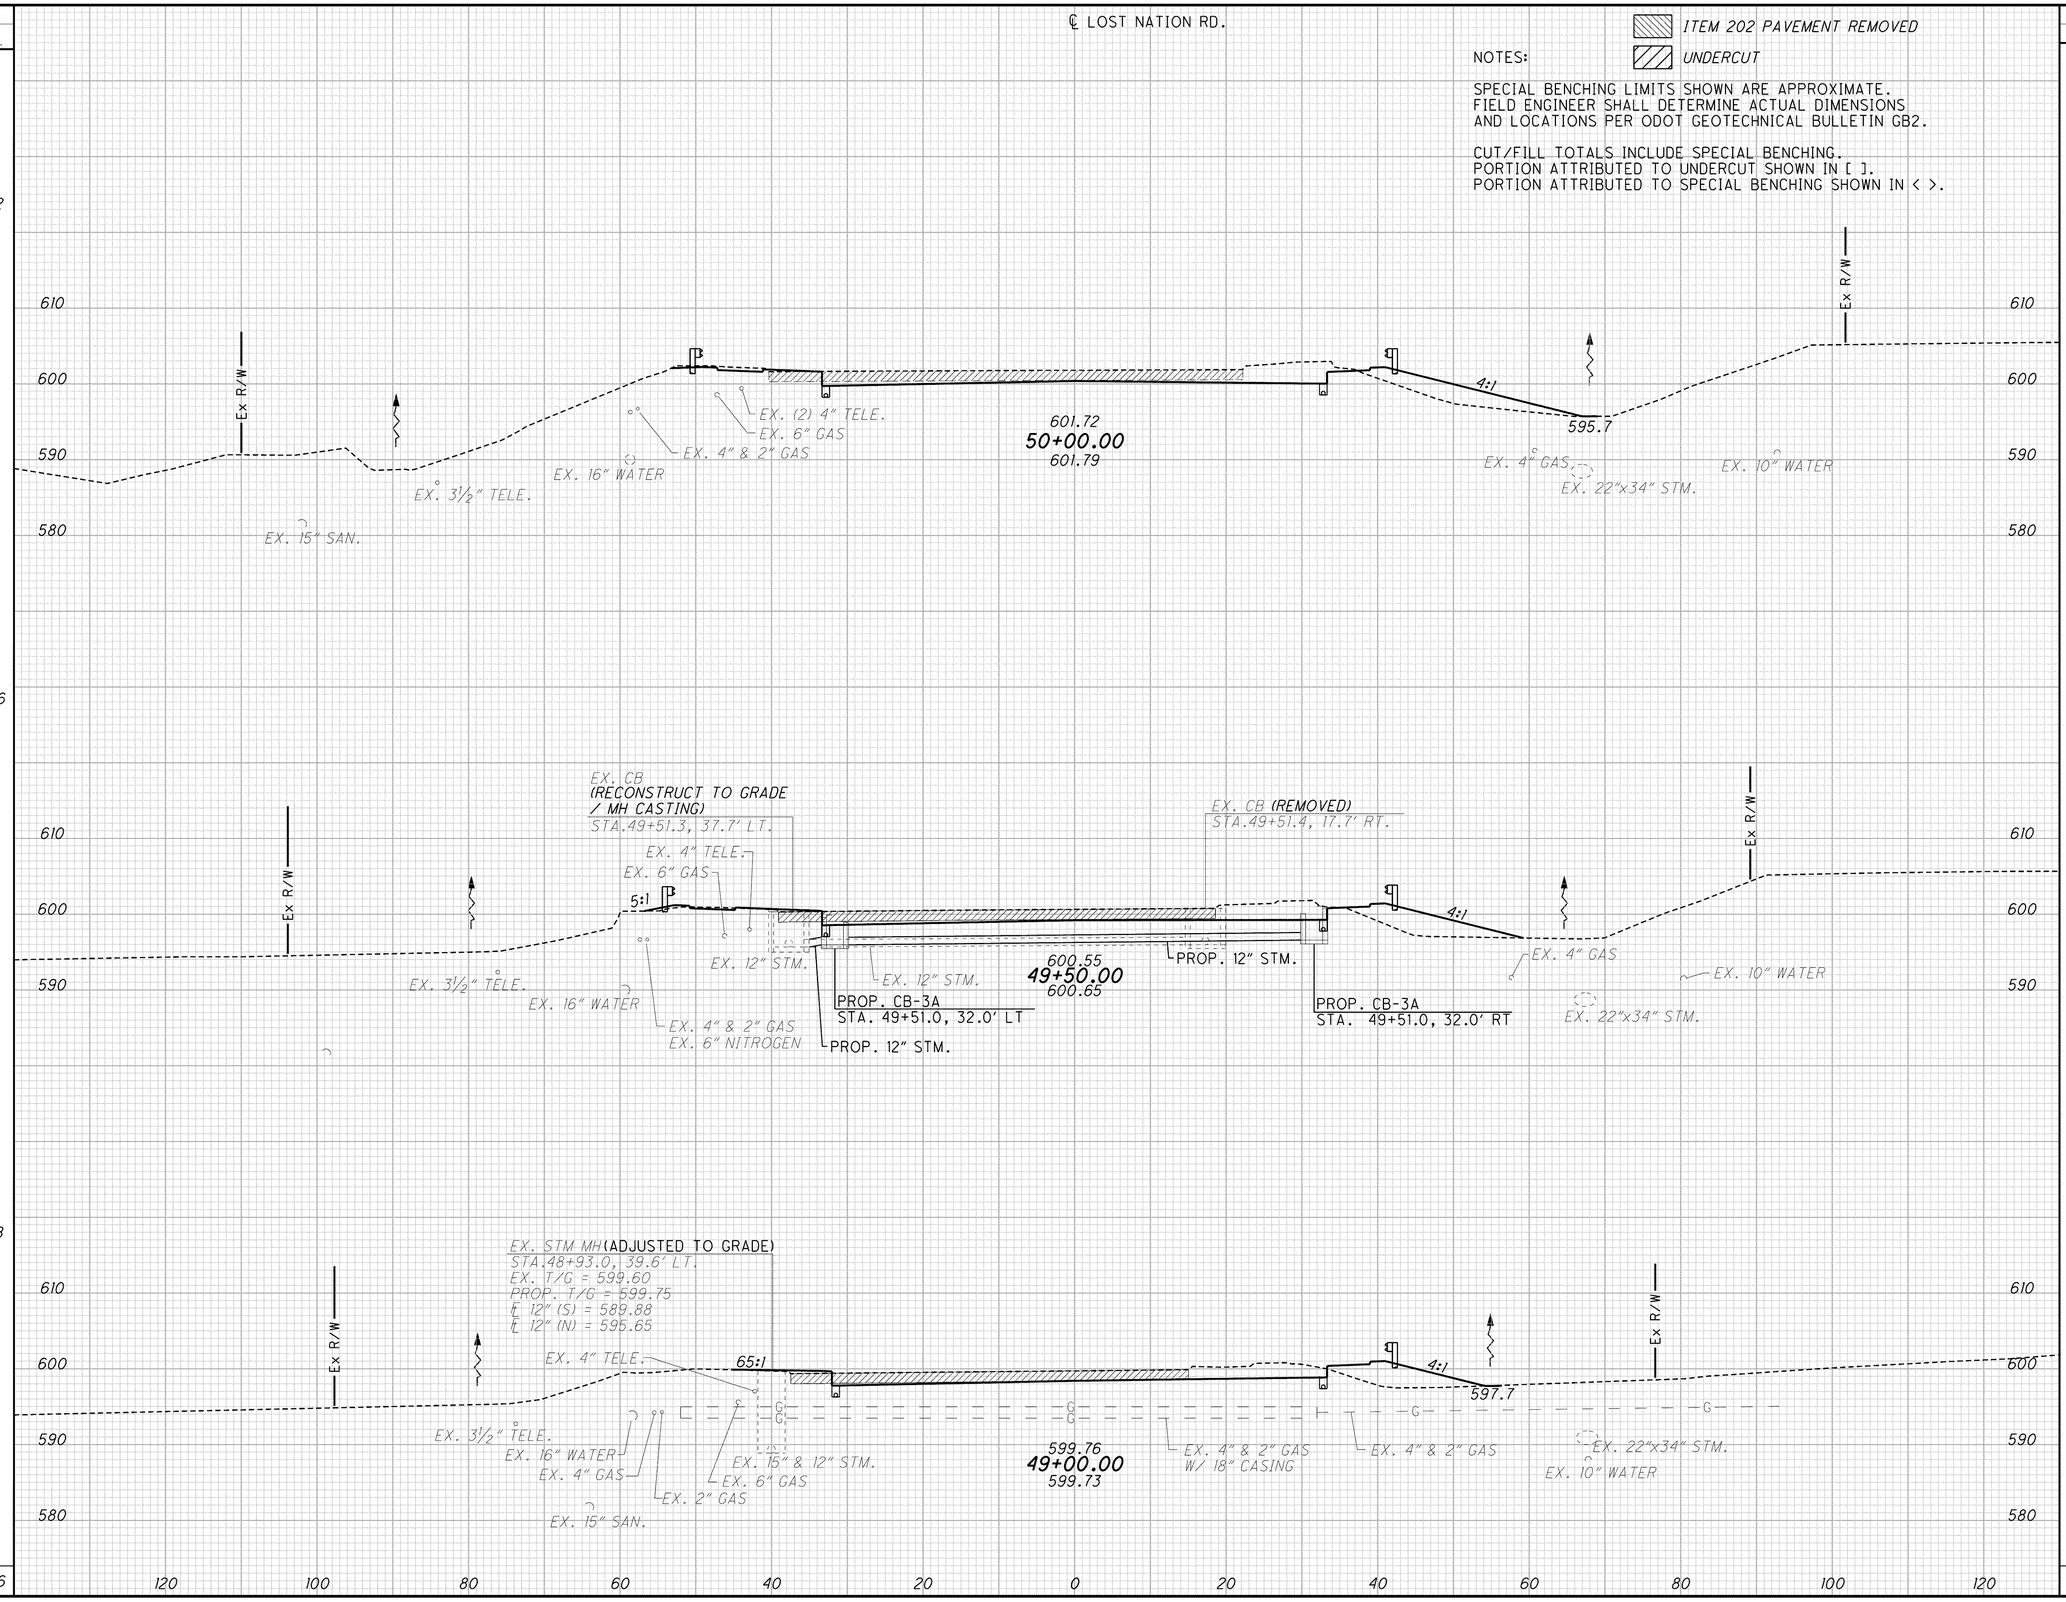

END AREA		VOLUME	
CUT	FILL	CUT	FILL
52	57		
		92	103
47	54		
		77	95
36	49		
		33	105
		202	303

CALCULATED AGH
CHECKED TMA

CROSS SECTIONS - LOST NATION RD.
49+00 TO 50+00

LAK-2-3.32

697
1679

g:\project\lak\13486\roadway\sheets\13486XS004d.dgn 7/11/2008 8:08:19 AM dshaner