NOTES:

1. SEE SHEET 297 FOR S.R. 2 PLAN AND PROFILE
2. SEE SHEET 1113 FOR TRAFFIC CONTROL PLANS

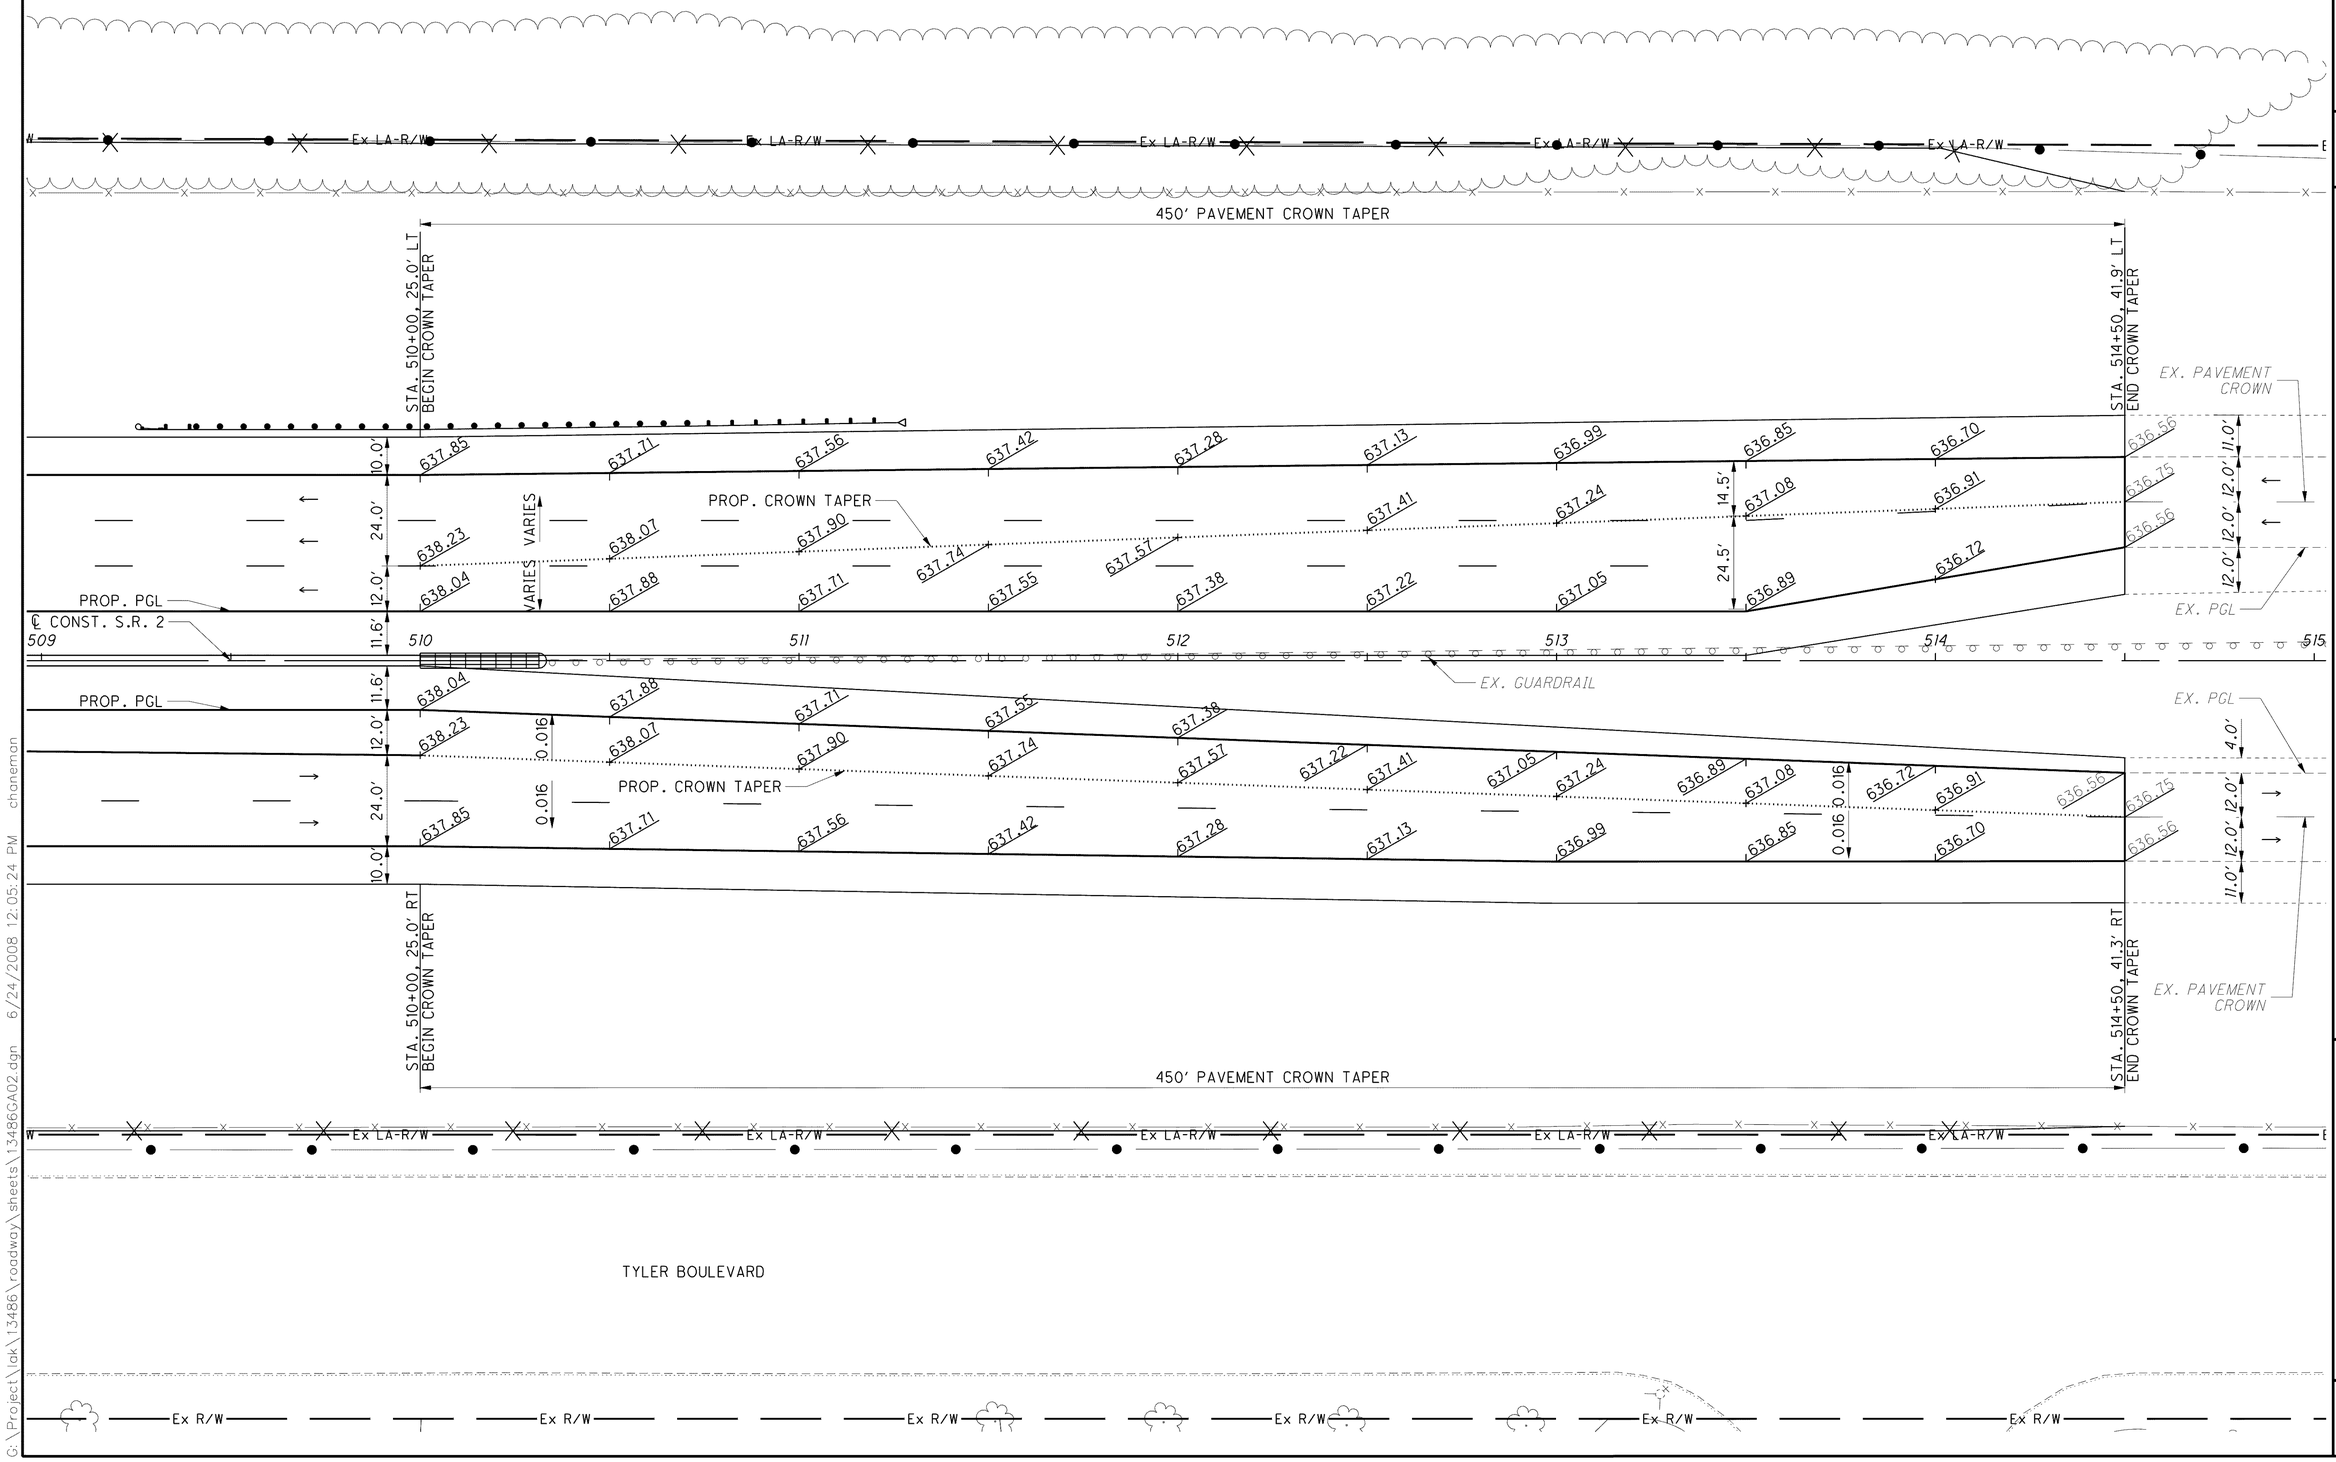

HORIZONTAL SCALE IN FEET
0 10 20 40

CALCULATED JMM
CHECKED PSB

S.R. 2 - PAVEMENT CROWN TAPER DETAIL STA. 510+00 TO STA. 514+50

LAK-2-3.32

790
1679

G:\Project\Lak\13486\roadway\sheets\13486GA02.dgn 6/24/2008 12:05:24 PM chaneman