SEEDING	
END WIDTH	SQ. YDS.

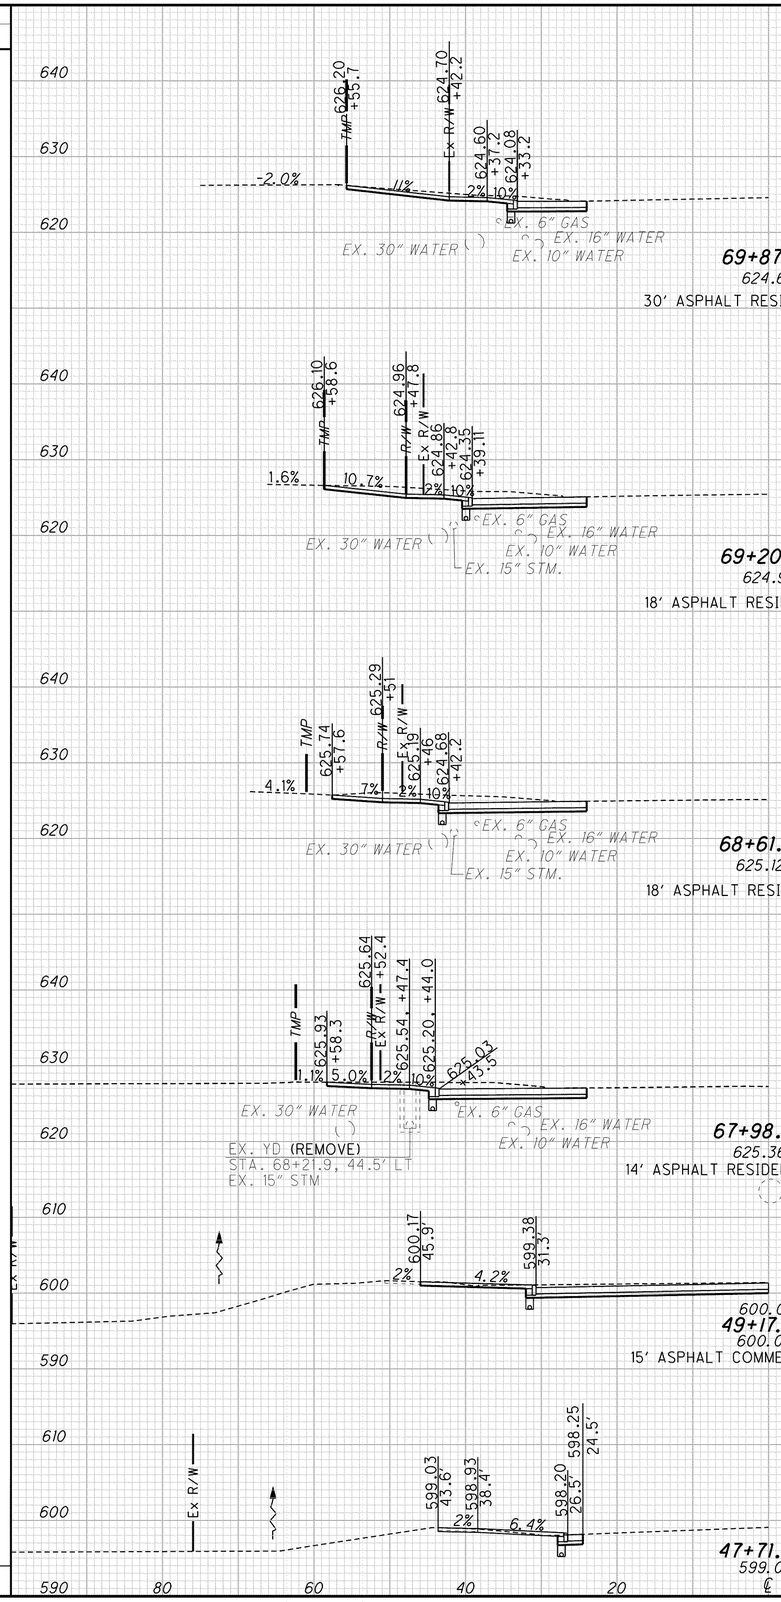

END AREA		VOLUME	
CUT	FILL	CUT	FILL

CALCULATED	CHECKED
AGH	---

DRIVEWAY DETAILS
LOST NATION ROAD & ST. CLAIR STREET

LAK-2-3.32

839
1679

G:\Project\lak\13486\roadway\sheets\13486GD002.dgn 6/24/2008 12:17:31 PM chanerman