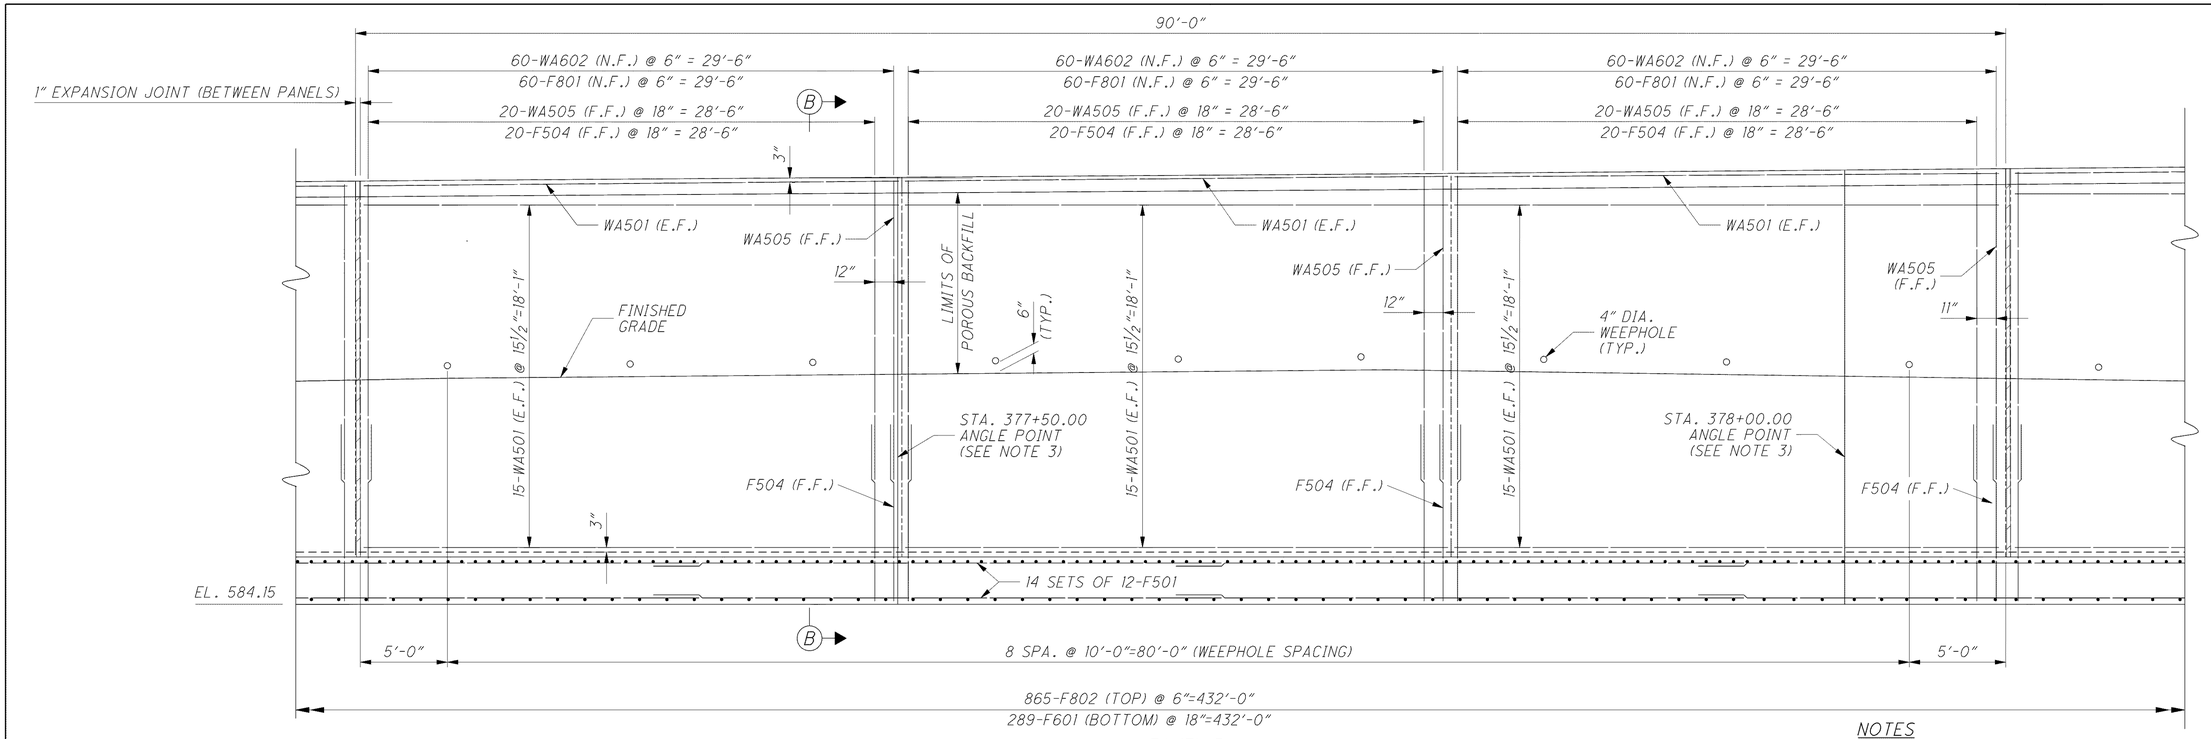

PANEL D

(RECESSED PANEL NOT SHOWN FOR CLARITY)

NOTES

1. FOR ADDITIONAL NOTES AND ELEVATIONS SEE SHEETS 2 9 THRU 5 9 .
2. FOR VIEW C-C, SEE SHEET 8 9 .
3. FIELD BEND REINFORCING AT ANGLE POINT LOCATIONS.

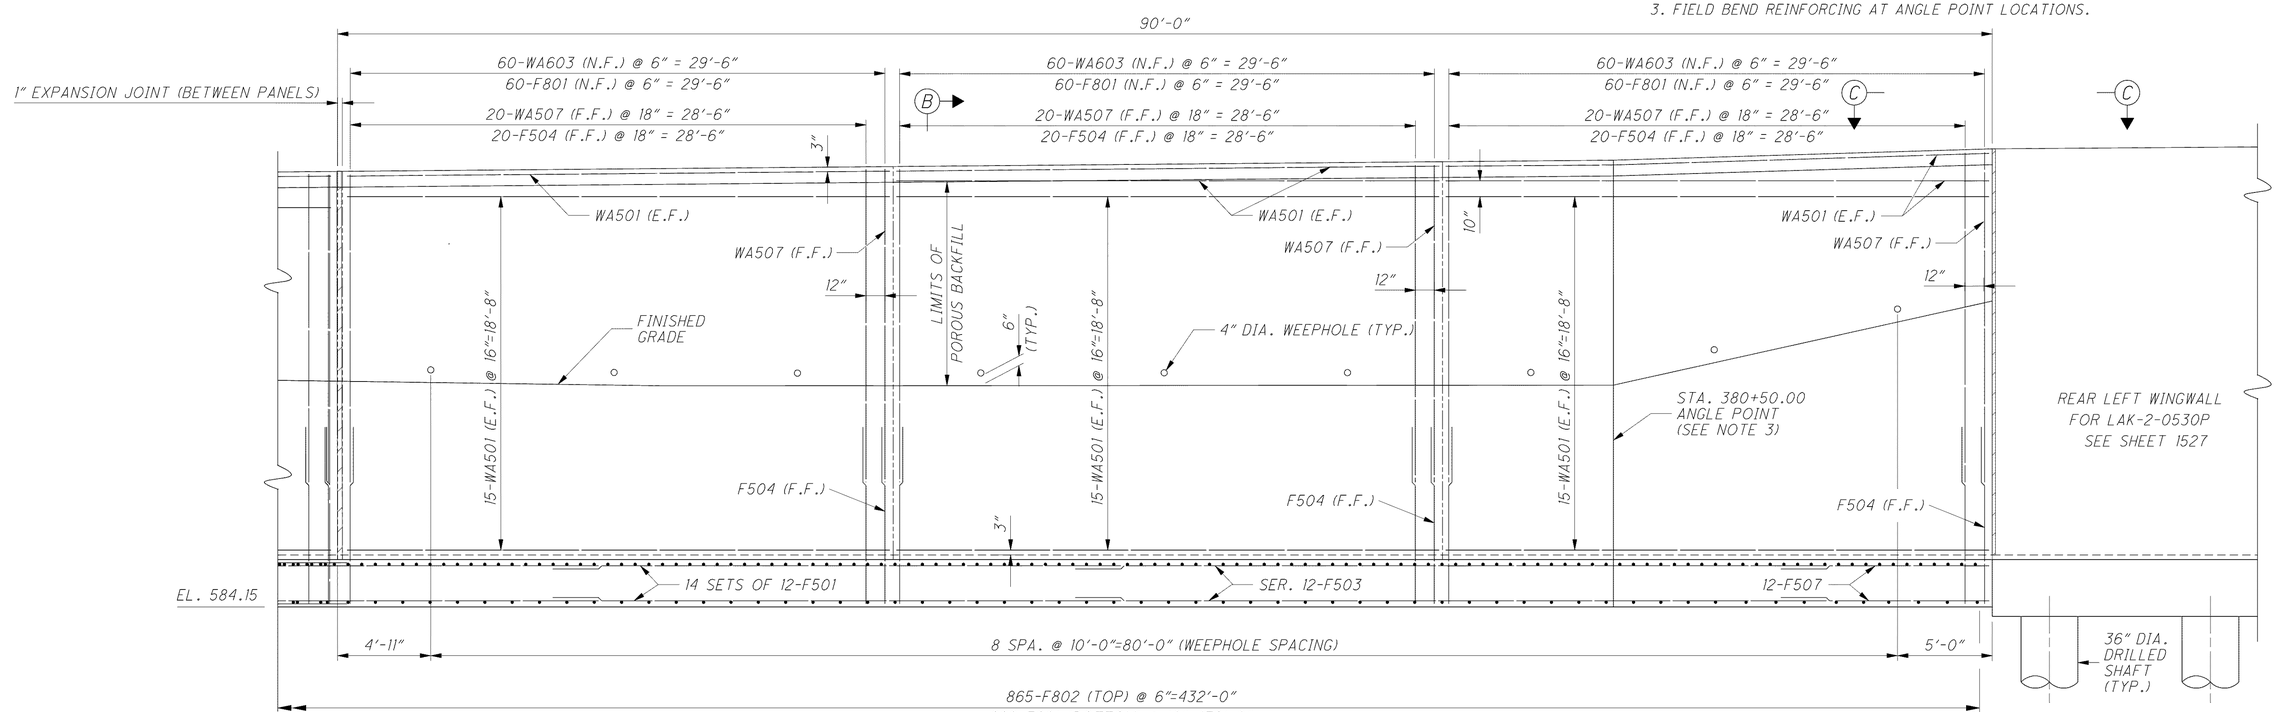

PANEL E

(RECESSED PANEL NOT SHOWN FOR CLARITY)

DESIGN AGENCY
ARCADIS
ARCADIS U.S., Inc.
1100 Superior Avenue, Suite 1250 Cleveland, Ohio 44114
Tel: 216-781-6177 Fax: 216-781-6243 www.arcadis-us.com

DESIGNED	DRAWN	REVIEWED	DATE
SMG	SMG	EJA	---------
CHECKED	REVISED	STRUCTURE FILE NUMBER	
RBB	---	---------	

RETAINING WALL DETAILS
RETAINING WALL 3

LAK-2-3.32
PID 13486