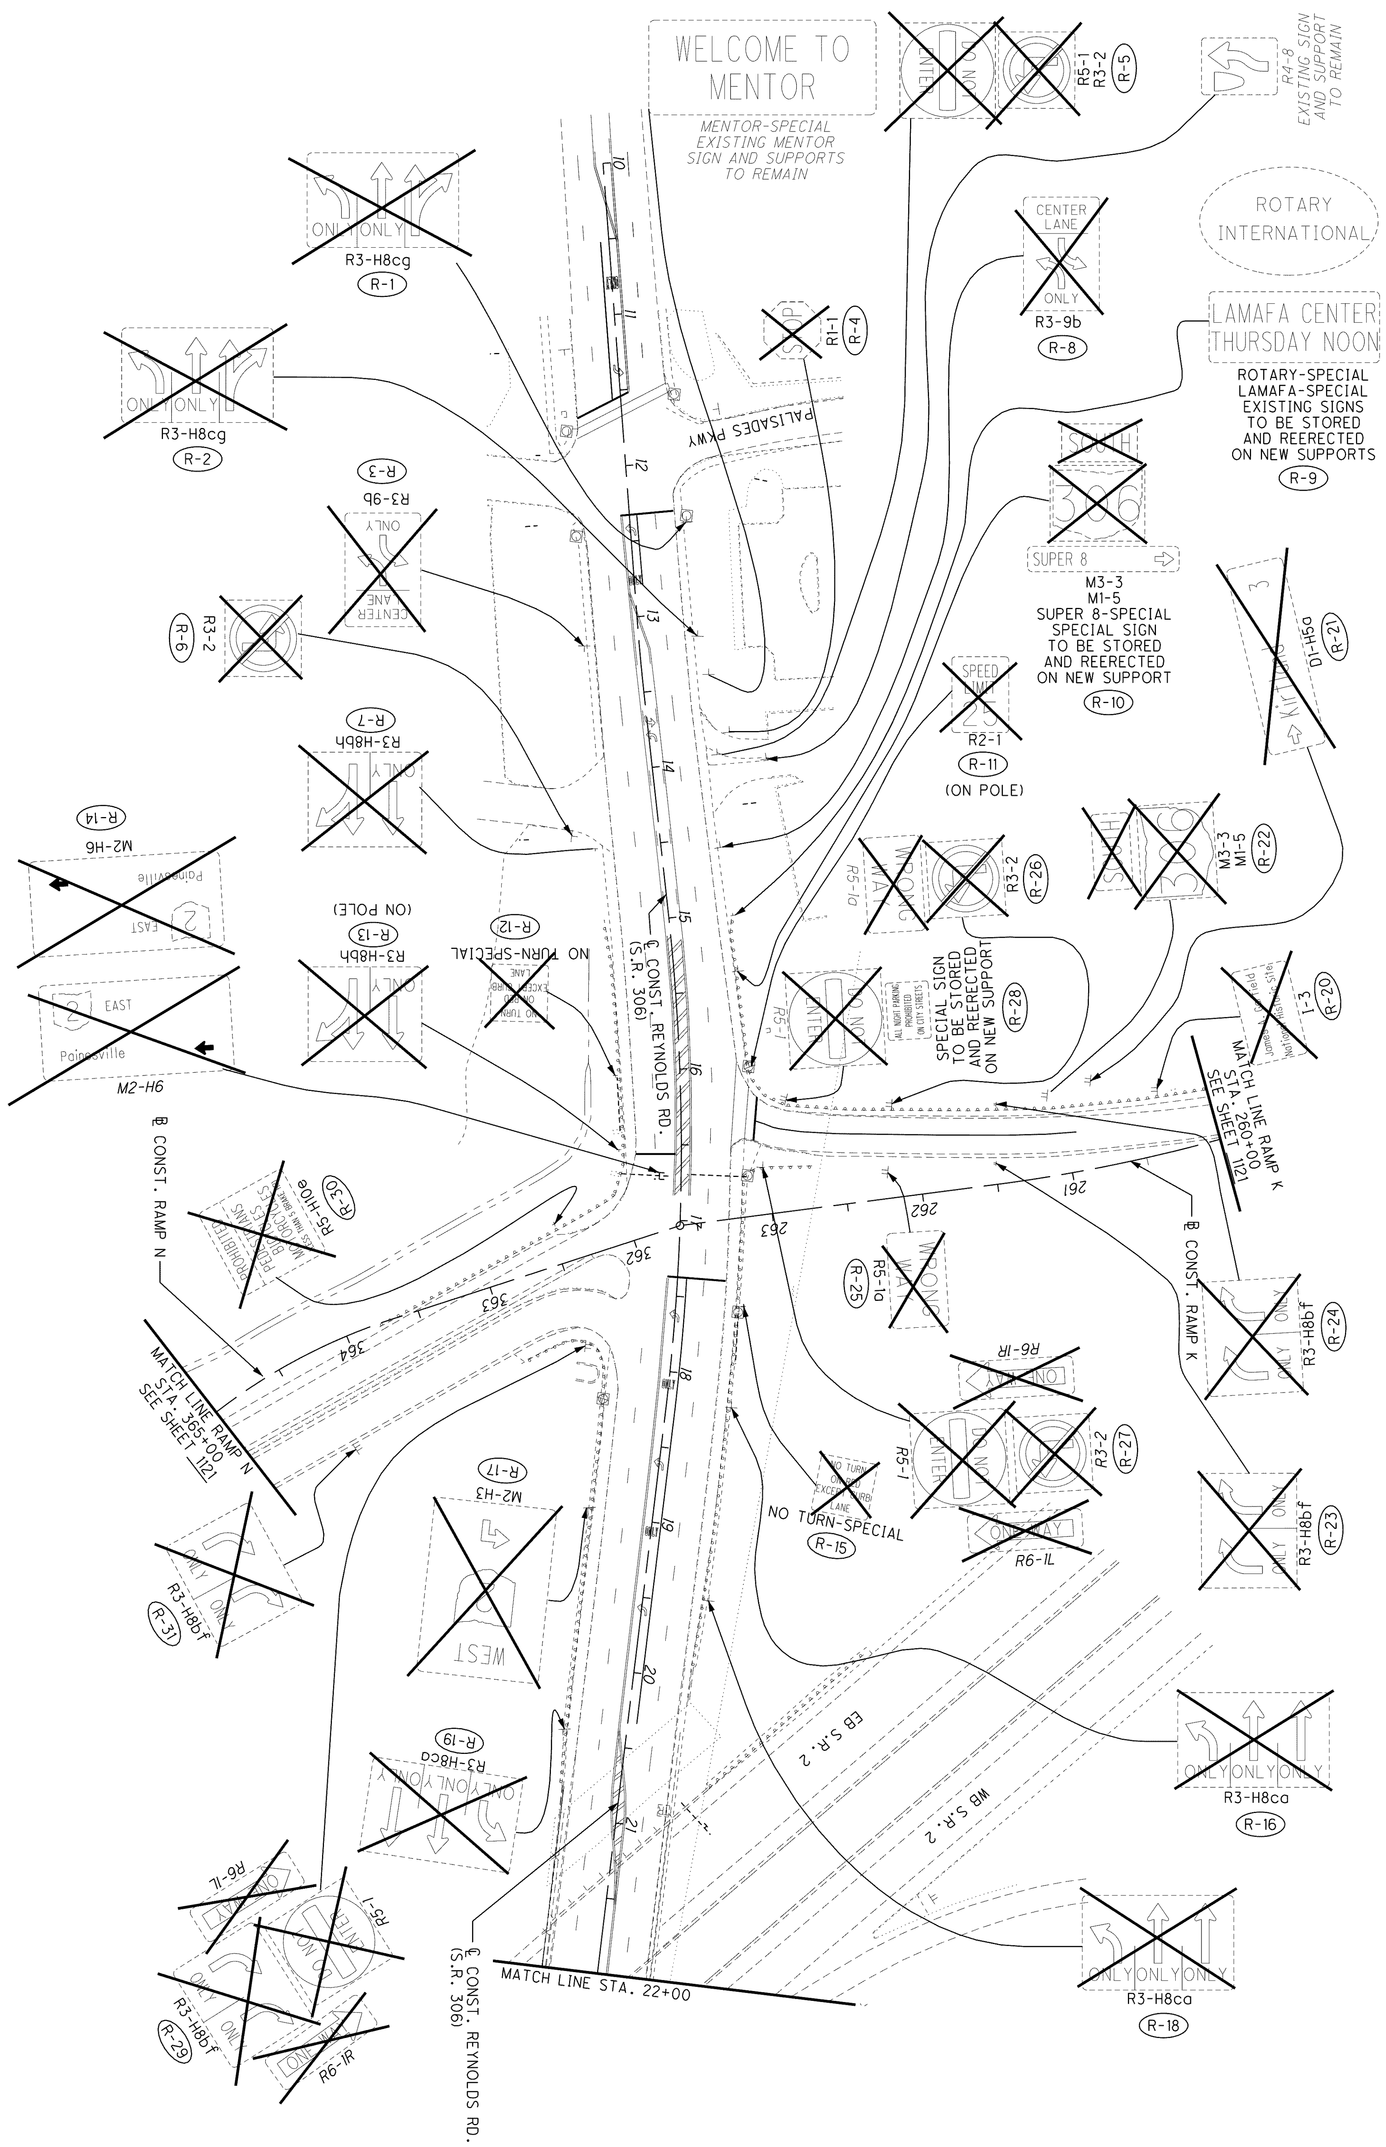

FOR PAVEMENT MARKING AND SIGNING LEGEND SEE SHEET 1094

1140 / 1679	LAK-2-3.32	SIGNING REMOVAL PLAN REYNOLDS RD. (S.R. 306) - BEGIN TO STA. 22+00	CALCULATED TRR CHECKED MAH	0 25 50 100 HORIZONTAL SCALE IN FEET