\\Akrn01\Data\Civil\2004108\00\13486\traffic\sheets\13486TPREY03.dgn 6/16/2008 8:54:00 AM svarrecchia

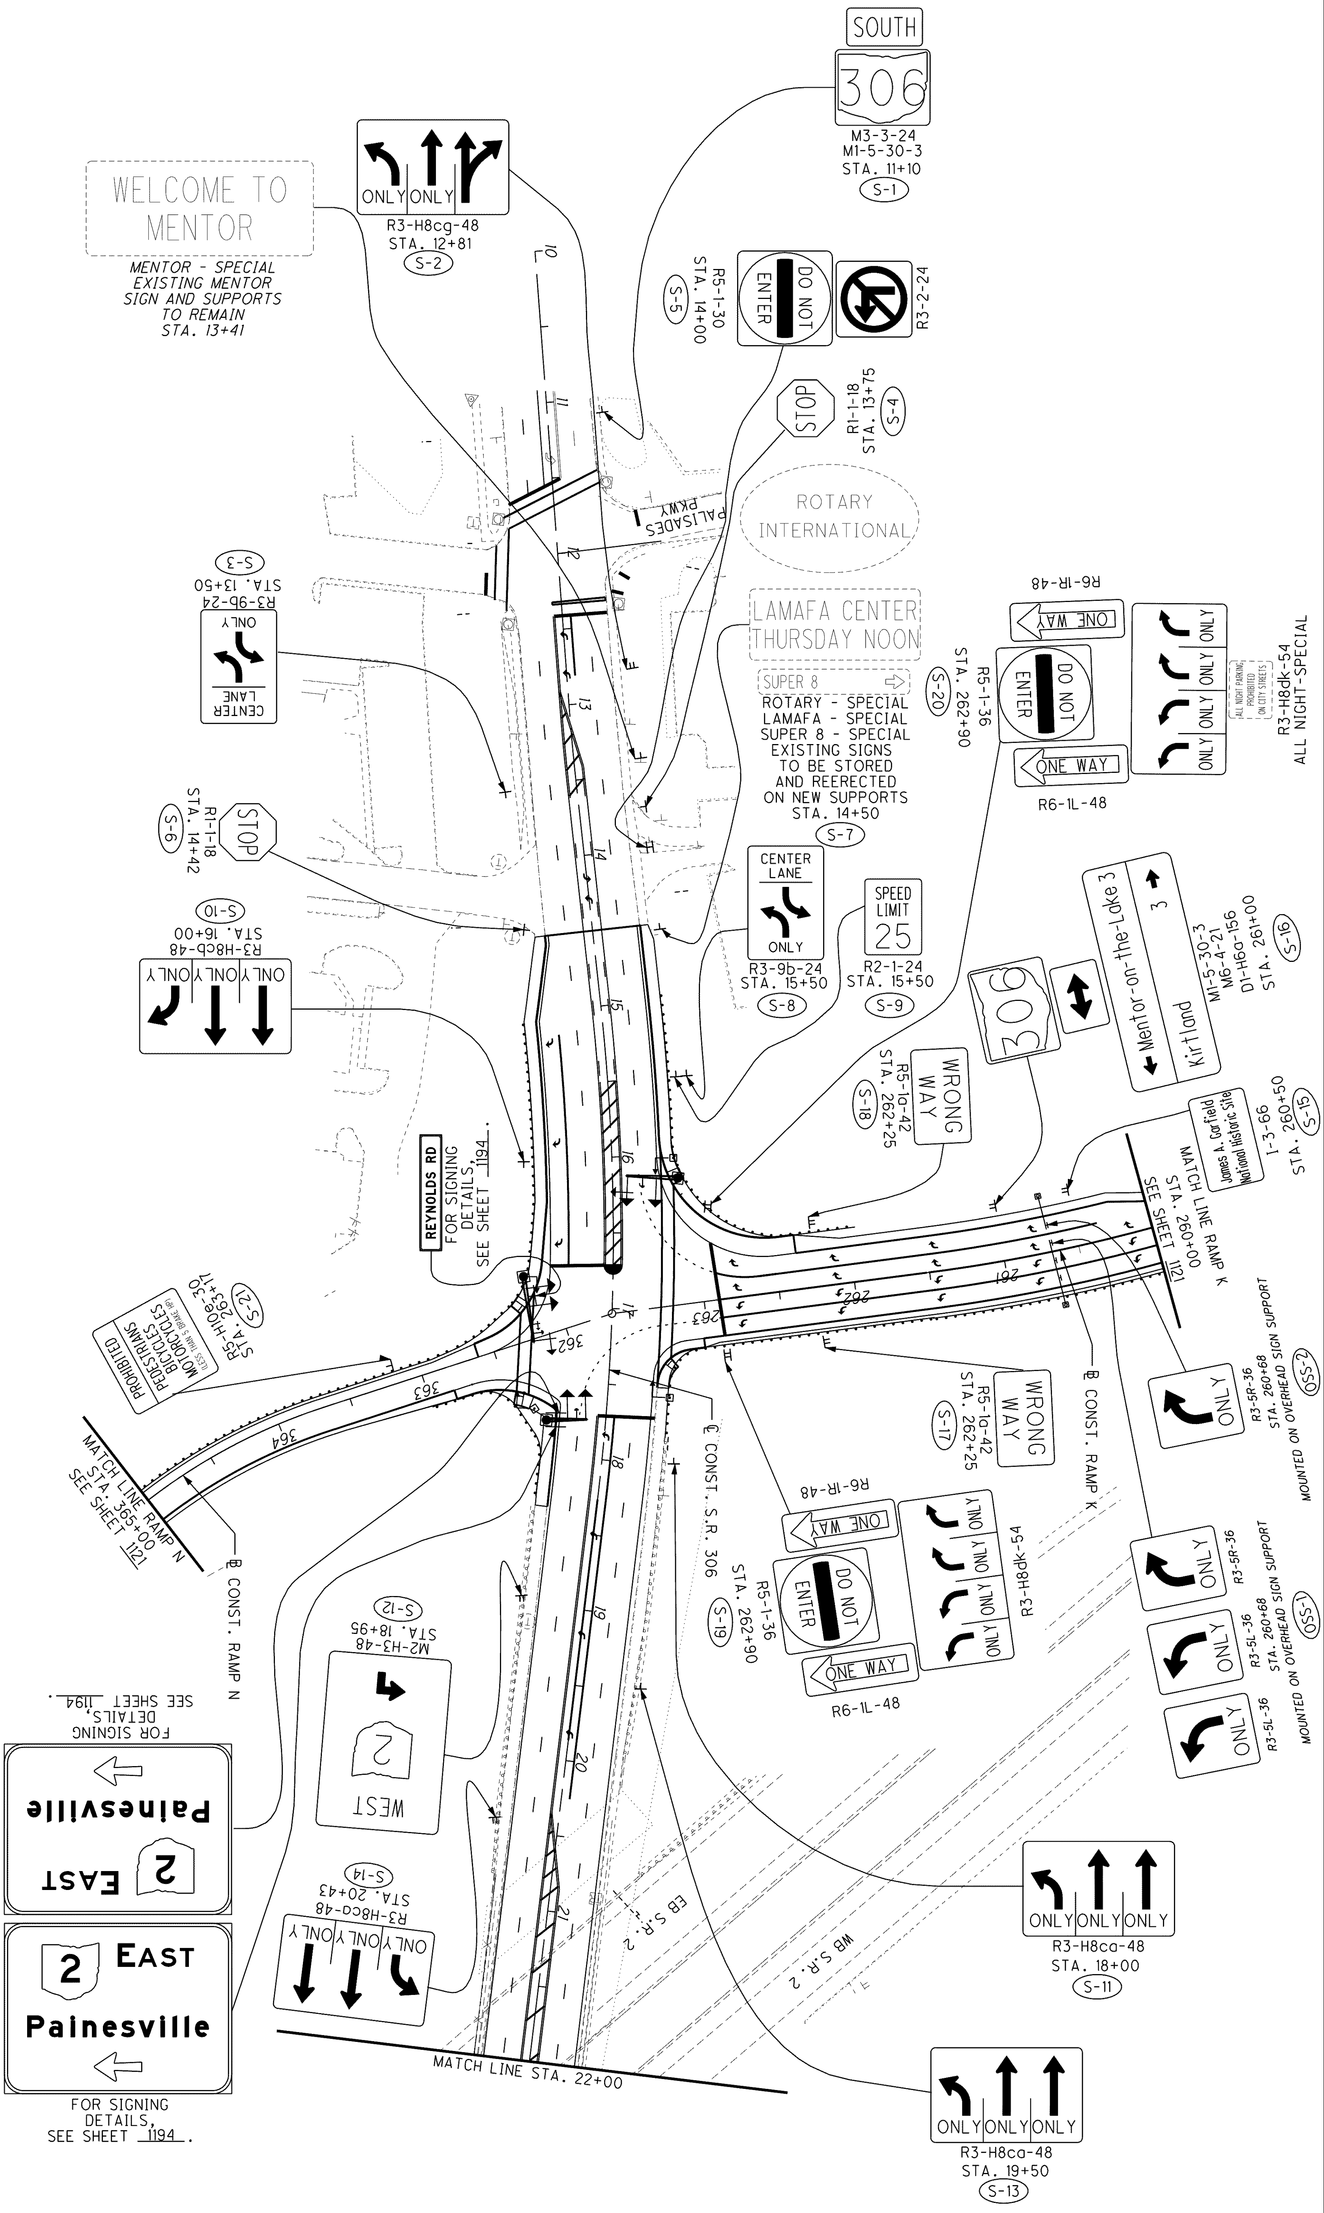

FOR PAVEMENT MARKING AND SIGNING LEGEND, SEE SHEET 1094.

1142 / 1679	LAK-2-3.32	SIGNING PLAN REYNOLDS RD. (S.R. 306) - BEGIN TO STA. 22+00	CALCULATED TRR CHECKED MAH	0 50 25 100 HORIZONTAL SCALE IN FEET