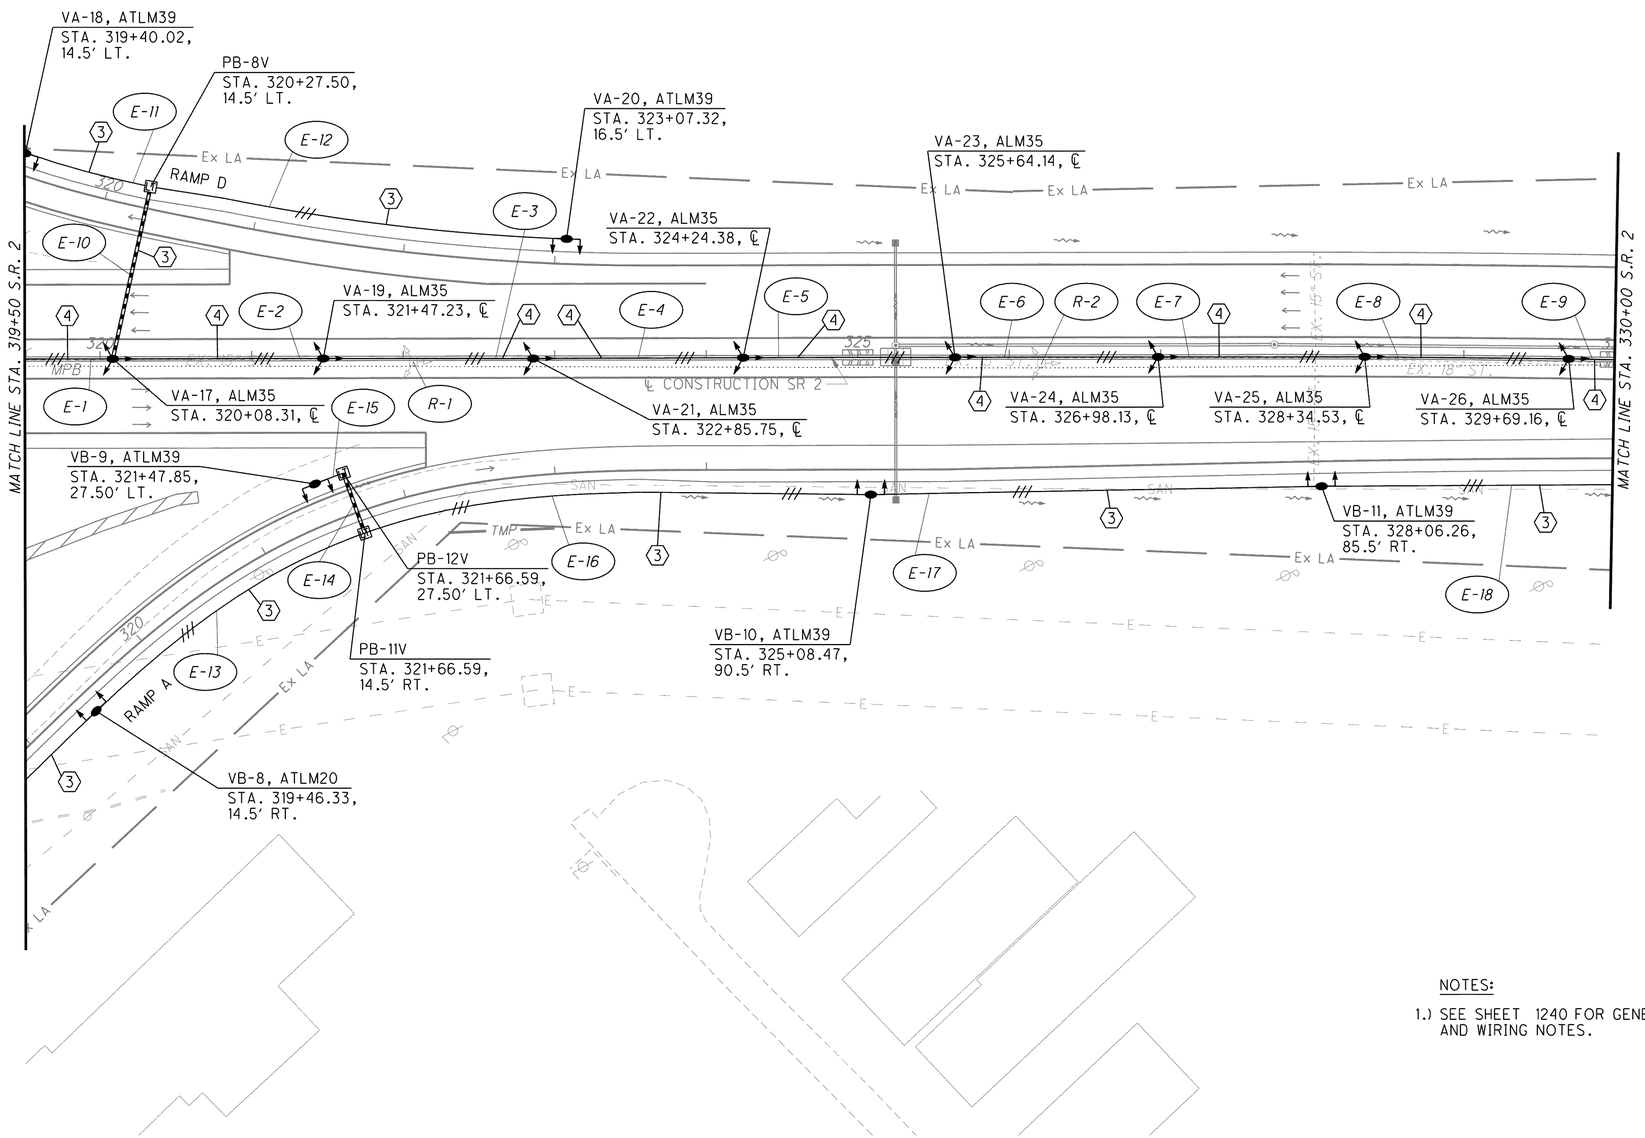

NOTES:

1.) SEE SHEET 1240 FOR GENERAL NOTES AND WIRING NOTES.

HORIZONTAL SCALE IN FEET
0 25 50 100

CALCULATED JMS
CHECKED ZFB

LIGHTING PLAN
STA. 317+50 TO STA. 330+00

LAK-2-3.32

G:\Project\LAK\13486\lighting\sheets\13486LP005.dgn 7/11/2008 9:27:19 AM dshaner