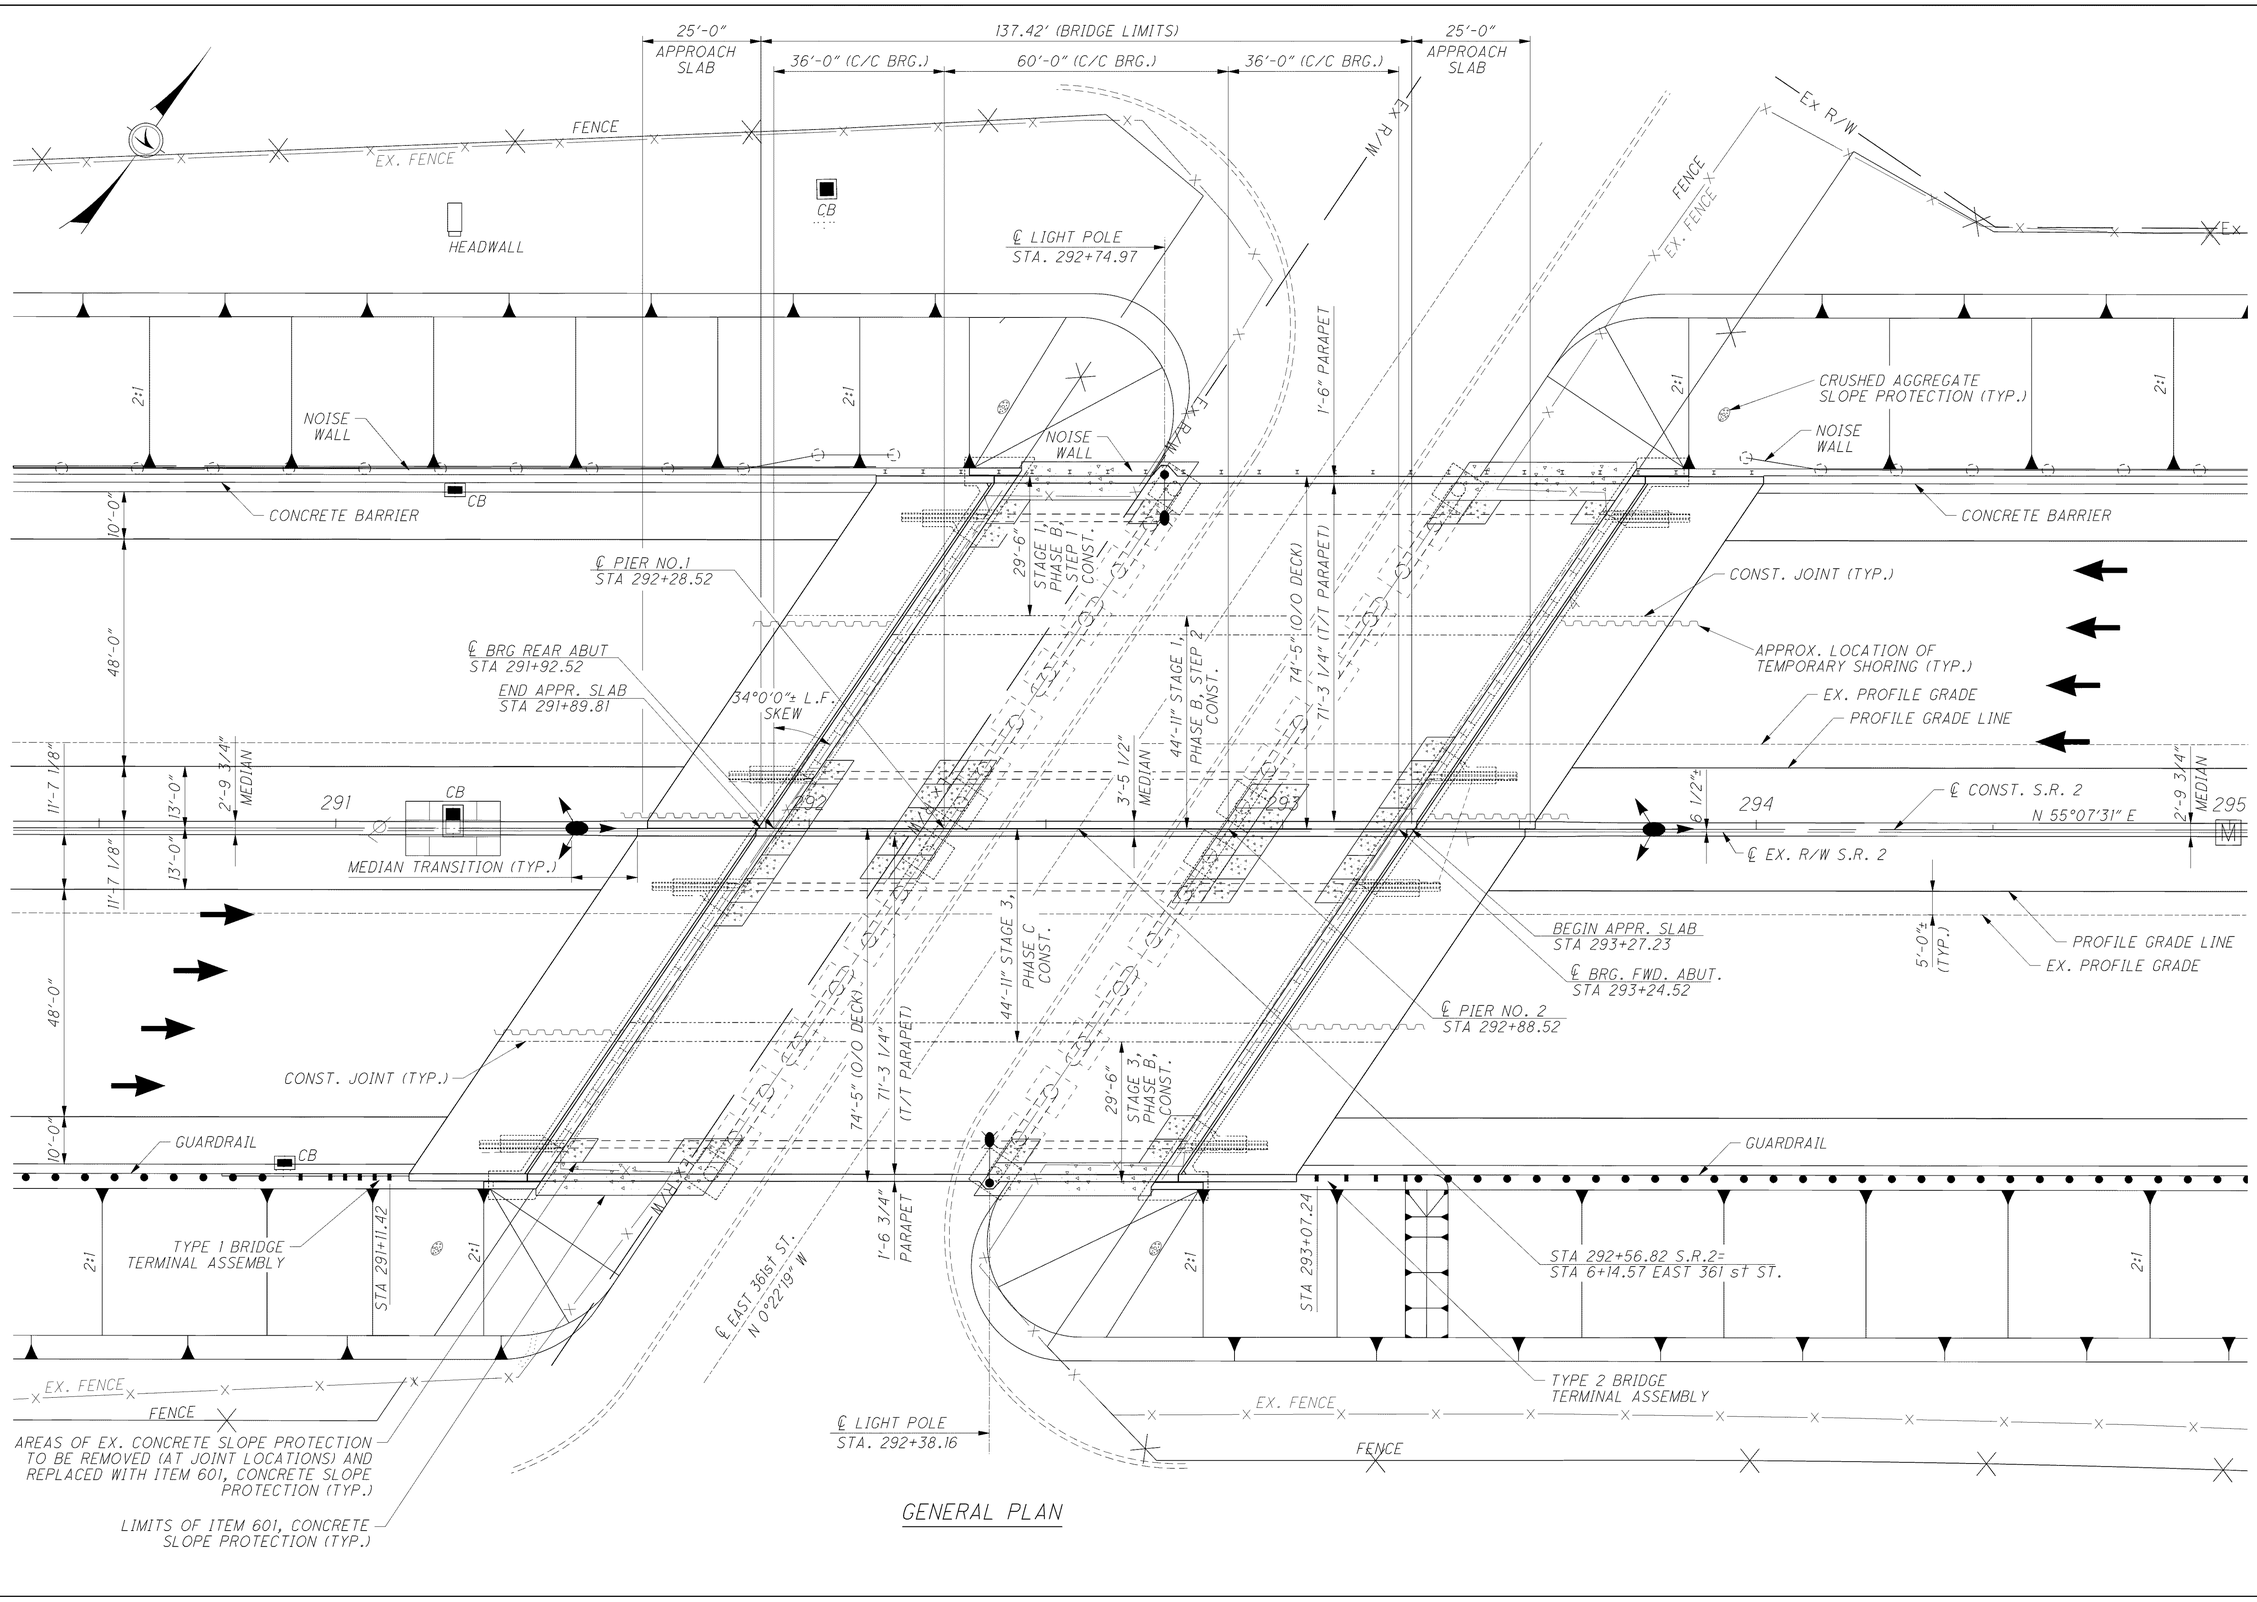

GENERAL PLAN

DGN

DESIGN AGENCY
ARCADIS
ARCADIS U.S., Inc.
1100 Superior Avenue, Suite 1250 Cleveland, Ohio 44114
Tel: 216-781-6177 Fax: 216-781-6243 www.arcadis-us.com

DESIGNED	DRAWN	REVIEWED	DATE
SKS	MPB	RBB	5/07
CHECKED	REVISED	STRUCTURE FILE NUMBER	
CMD		4300483(IL)	4300513(IR)

GENERAL PLAN
BRIDGE NO. LAK-2-0363 L&R
STATE ROUTE 2 OVER EAST 361 st STREET

LAK-2-3.32
PID 13486

2 / 44

1273
1679