LEGEND

- INDICATES 1:4 BATTER OF EXISTING PILE
- INDICATES 1:4 BATTER OF PROPOSED PILE
- (10) - ASSIGNED NUMBER FOR PROPOSED PILES

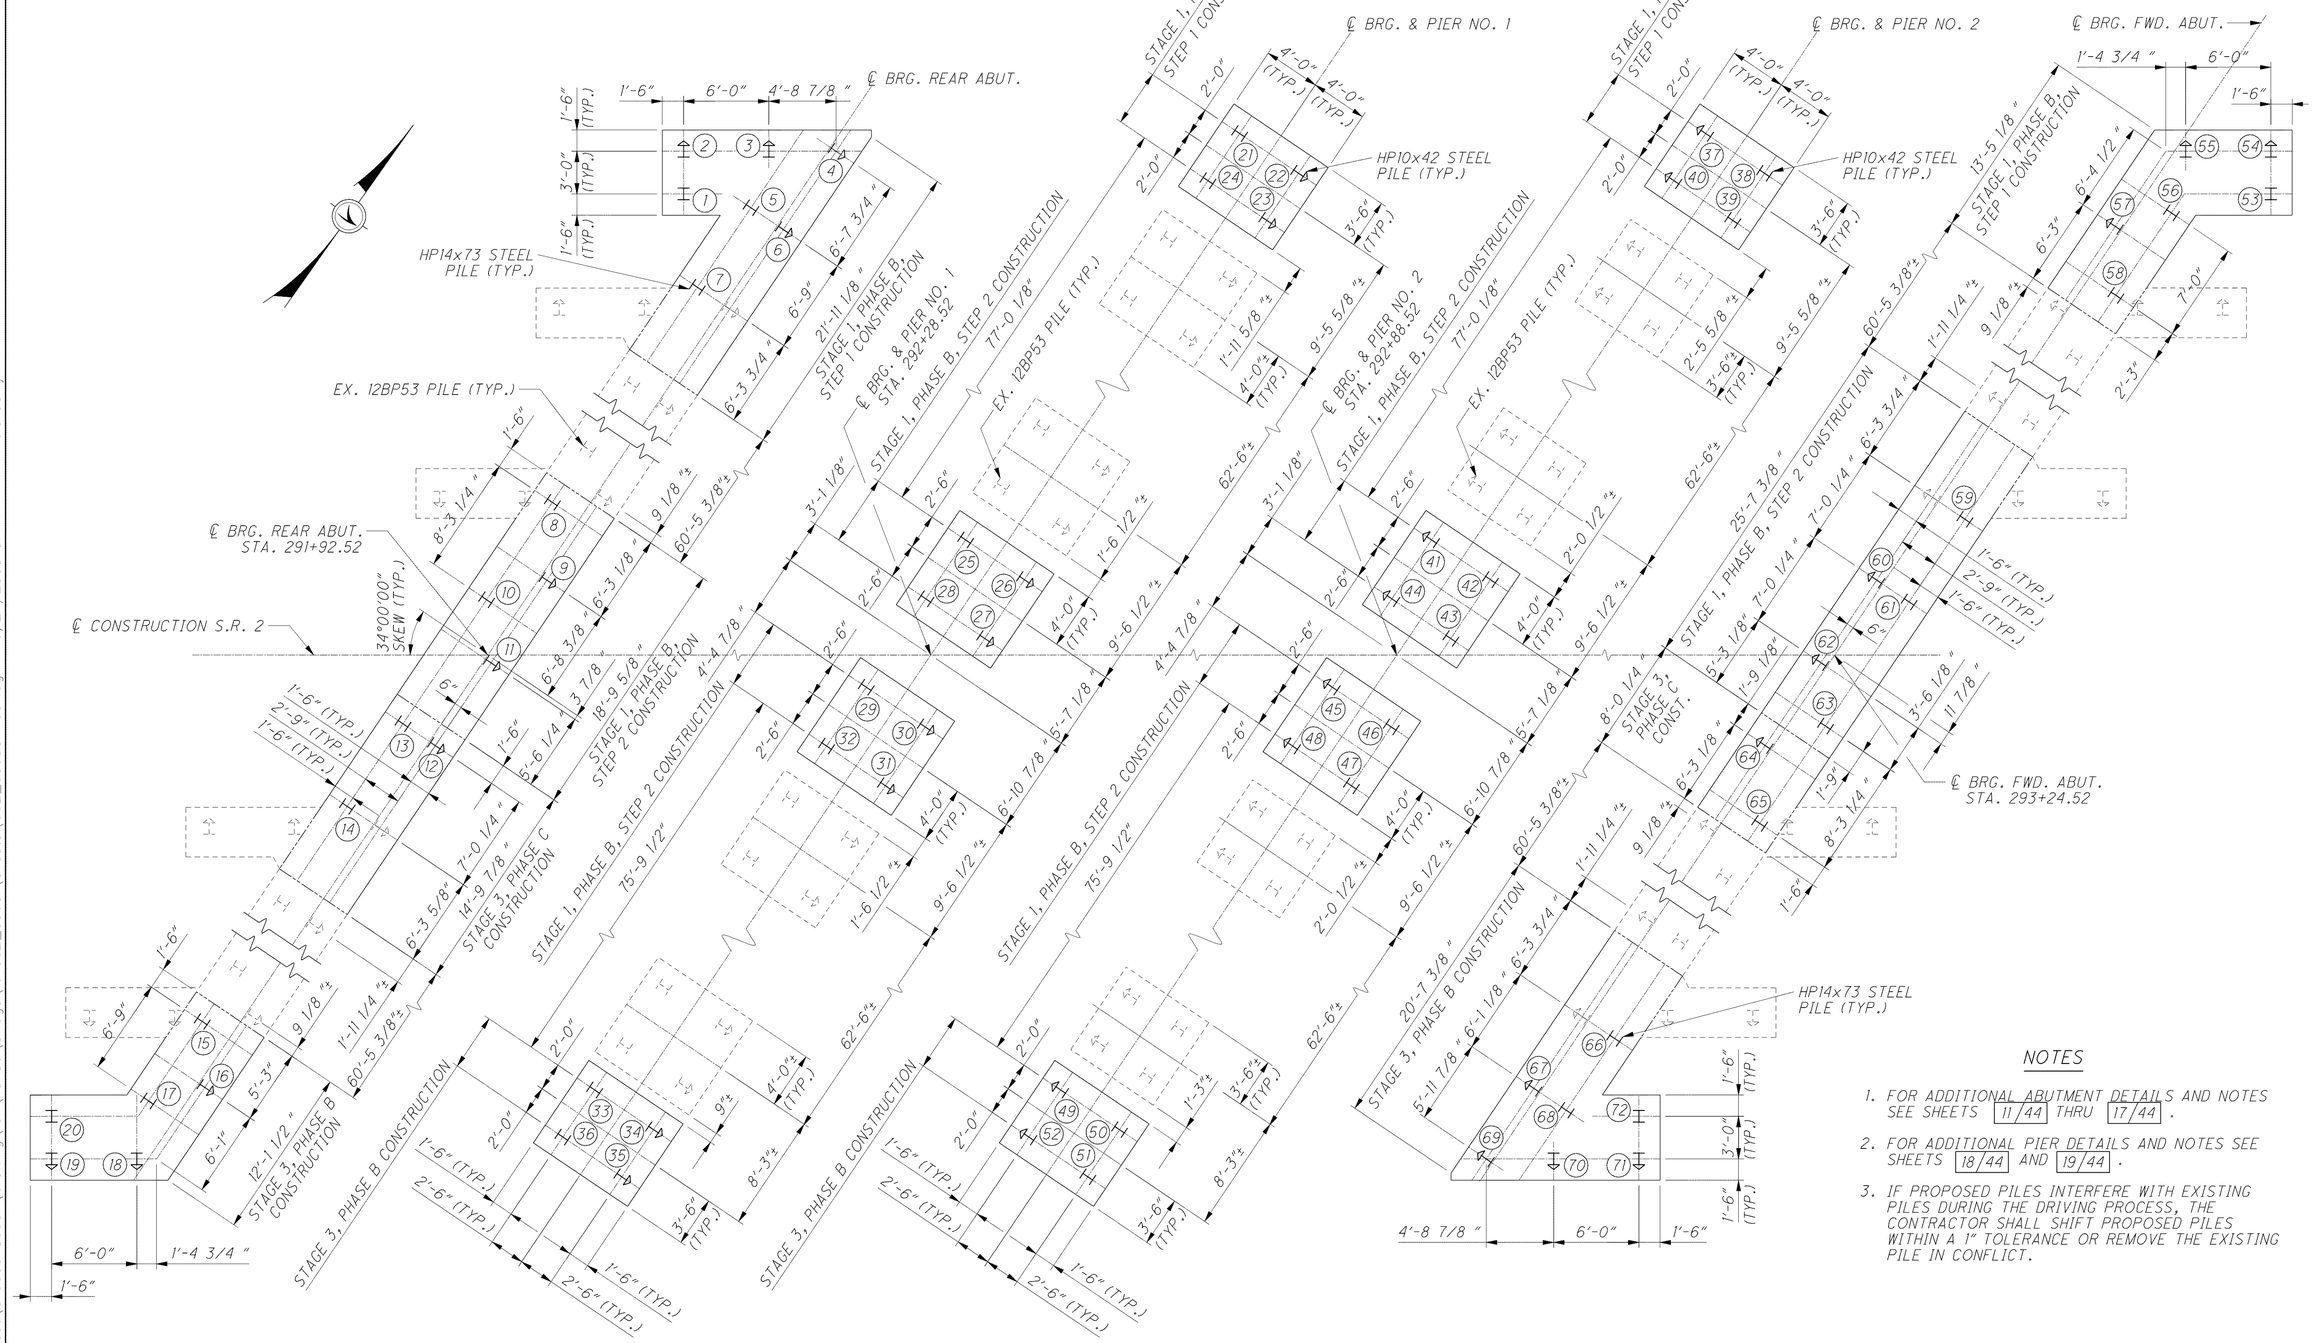

NOTES

1. FOR ADDITIONAL ABUTMENT DETAILS AND NOTES SEE SHEETS 11/44 THRU 17/44.
2. FOR ADDITIONAL PIER DETAILS AND NOTES SEE SHEETS 18/44 AND 19/44.
3. IF PROPOSED PILES INTERFERE WITH EXISTING PILES DURING THE DRIVING PROCESS, THE CONTRACTOR SHALL SHIFT PROPOSED PILES WITHIN A 1" TOLERANCE OR REMOVE THE EXISTING PILE IN CONFLICT.

DESIGN AGENCY
ARCADIS
ARCADIS U.S., Inc.
1100 Superior Avenue, Suite 1250 Cleveland, Ohio 44114
Tel: 216-781-6177 Fax: 216-781-6243 www.arcadis-us.com

DESIGNED	DRAWN	REVIEWED	DATE
SKS	MPB	RBB	5/07
CHECKED	REVISED	STRUCTURE FILE NUMBER	
CMD		4300483(L) 4300513(R)	

PILE PLAN
BRIDGE NO. LAK-2-0363 L&R
STATE ROUTE 2 OVER EAST 361 ST STREET

LAK-2-3.32
PID 13486

g:\project\cv000048a001\drawing\lak13486\bridge\lak002_0363l\sheets\002_0363CFP001.dgn 6/24/2008 3:44:41 PM troxberry