LEGEND

* - DOWEL BARS

NOTES

1. FOR ADDITIONAL REAR ABUTMENT DETAILS, SEE SHEETS 11 | 44 , 12 | 44 AND 17 | 44 .
2. MINIMUM BAR LAPS: #5 BAR = 29" #8 BAR = 87"
3. FOR PILE PLAN, SEE SHEET 10 | 44 .

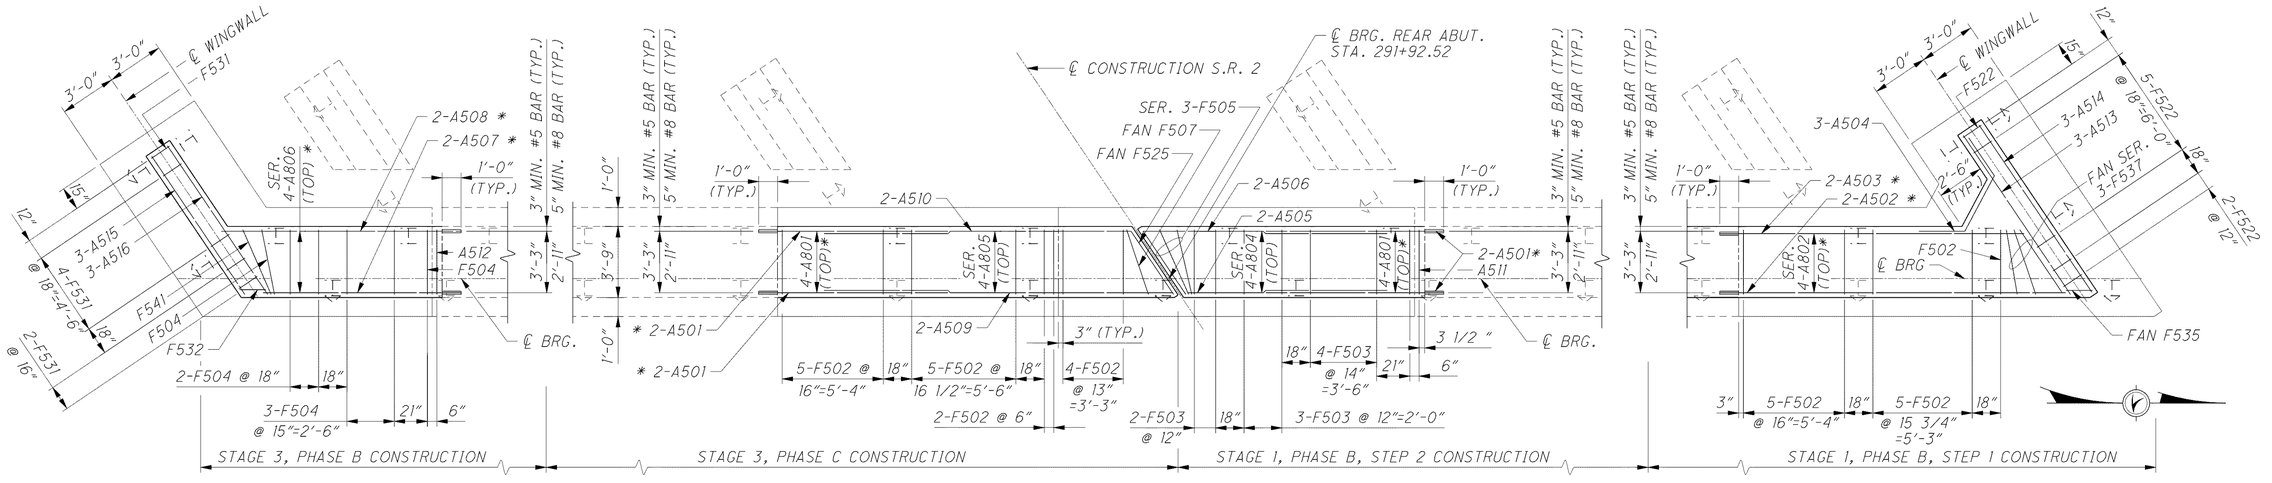

SECTION D-D SECTION C-C

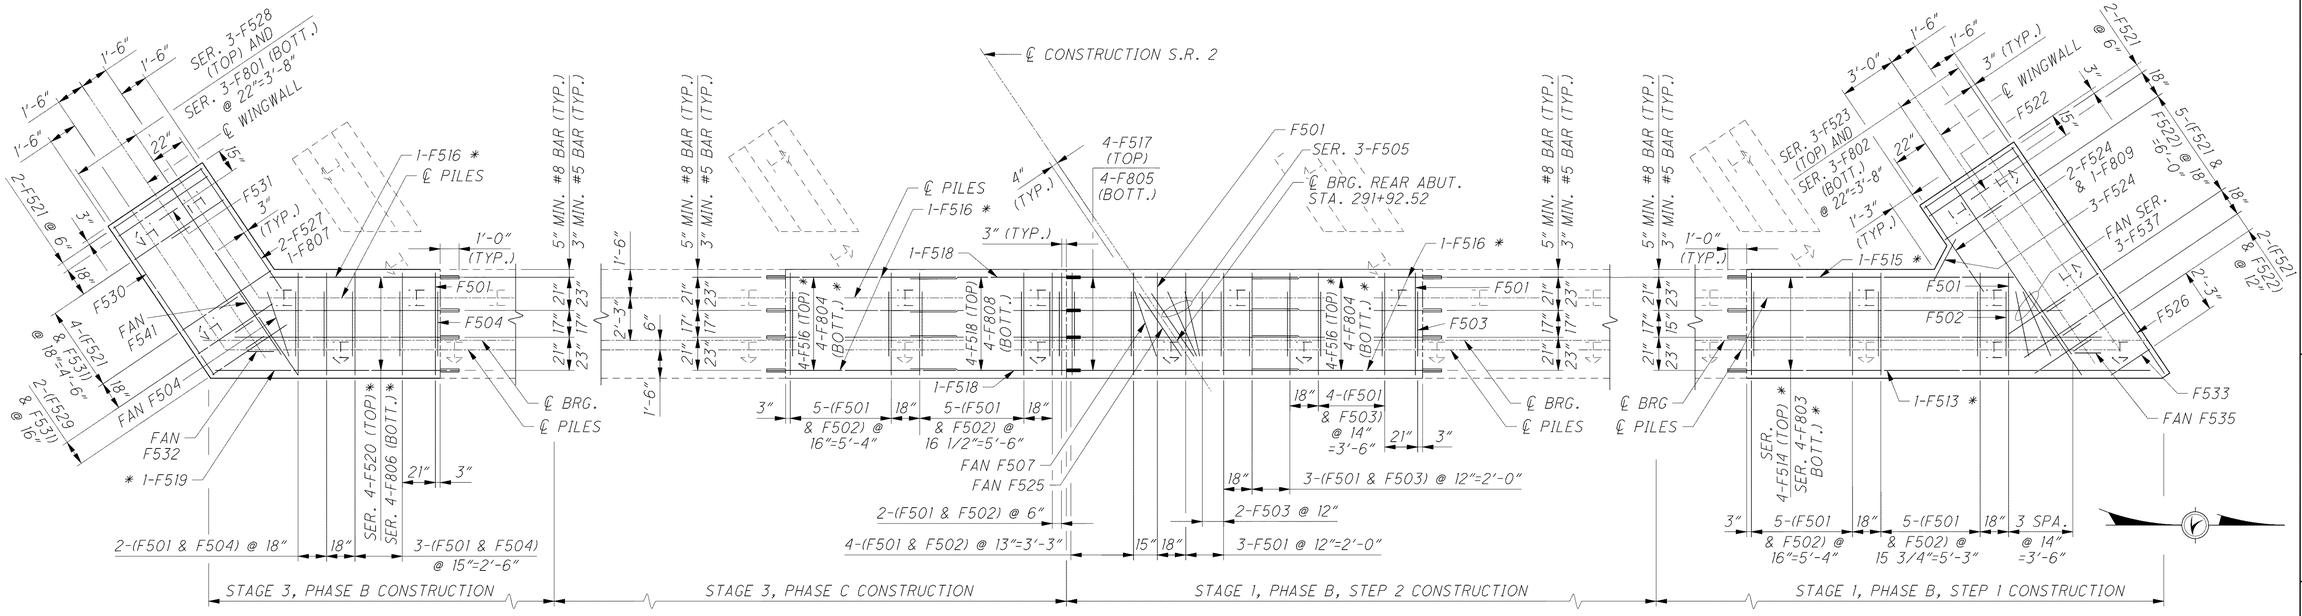

SECTION B-B SECTION A-A

DESIGN AGENCY
ARCADIS
ARCADIS U.S., Inc.
1100 Superior Avenue, Suite 1250 Cleveland, Ohio 44114
Tel: 216-781-6177 Fax: 216-781-6243 www.arcadis-us.com

DESIGNED	DRAWN	REVIEWED	DATE
SKS	MPB	RBB	5/07
CHECKED	REVISED	STRUCTURE FILE NUMBER	
CMD		43005I3(LL) 43005I3(R)	

REAR ABUTMENT DETAILS
BRIDGE NO. LAK-2-0363 L&R
STATE ROUTE 2 OVER EAST 361 ST STREET

LAK-2-3.32
PID 13486

13 / 44

1284
1679

g:\project\cv000048s001\drawing\lak\13486\bridge\lak002_0363\sheets\002_0363CAR003.dgn 6/24/2008 3:43:45 PM troxberry