LEGEND

* - INCLUDE WITH LIGHTING QUANTITIES FOR PAYMENT

** - DOWEL BARS

*** - INCLUDE WITH ITEM 511, CLASS HP CONCRETE, BRIDGE DECK, AS PER PLAN FOR PAYMENT

NOTES

1. FOR FORWARD ABUTMENT LEFT STRUCTURE, SEE SHEET 14 | 44 .
2. MINIMUM BAR LAPS: #5 BAR = 29" #8 BAR = 87"
3. FOR SECTION J-J AND SECTION L-L, SEE SHEET 16 | 44 .
4. FOR PILE PLAN, SEE SHEET 10 | 44 .
5. FOR SECTION M-M AND VIEW E-E AND ADDITIONAL NOTES AND DETAILS, SEE SHEET 17 | 44 .
6. ELEVATIONS ARE TAKEN ALONG CENTERLINE OF BEARING.
7. FOR FORWARD ABUTMENT DIAPHRAGM DETAILS, SEE SHEETS 25 | 44 AND 26 | 44 .

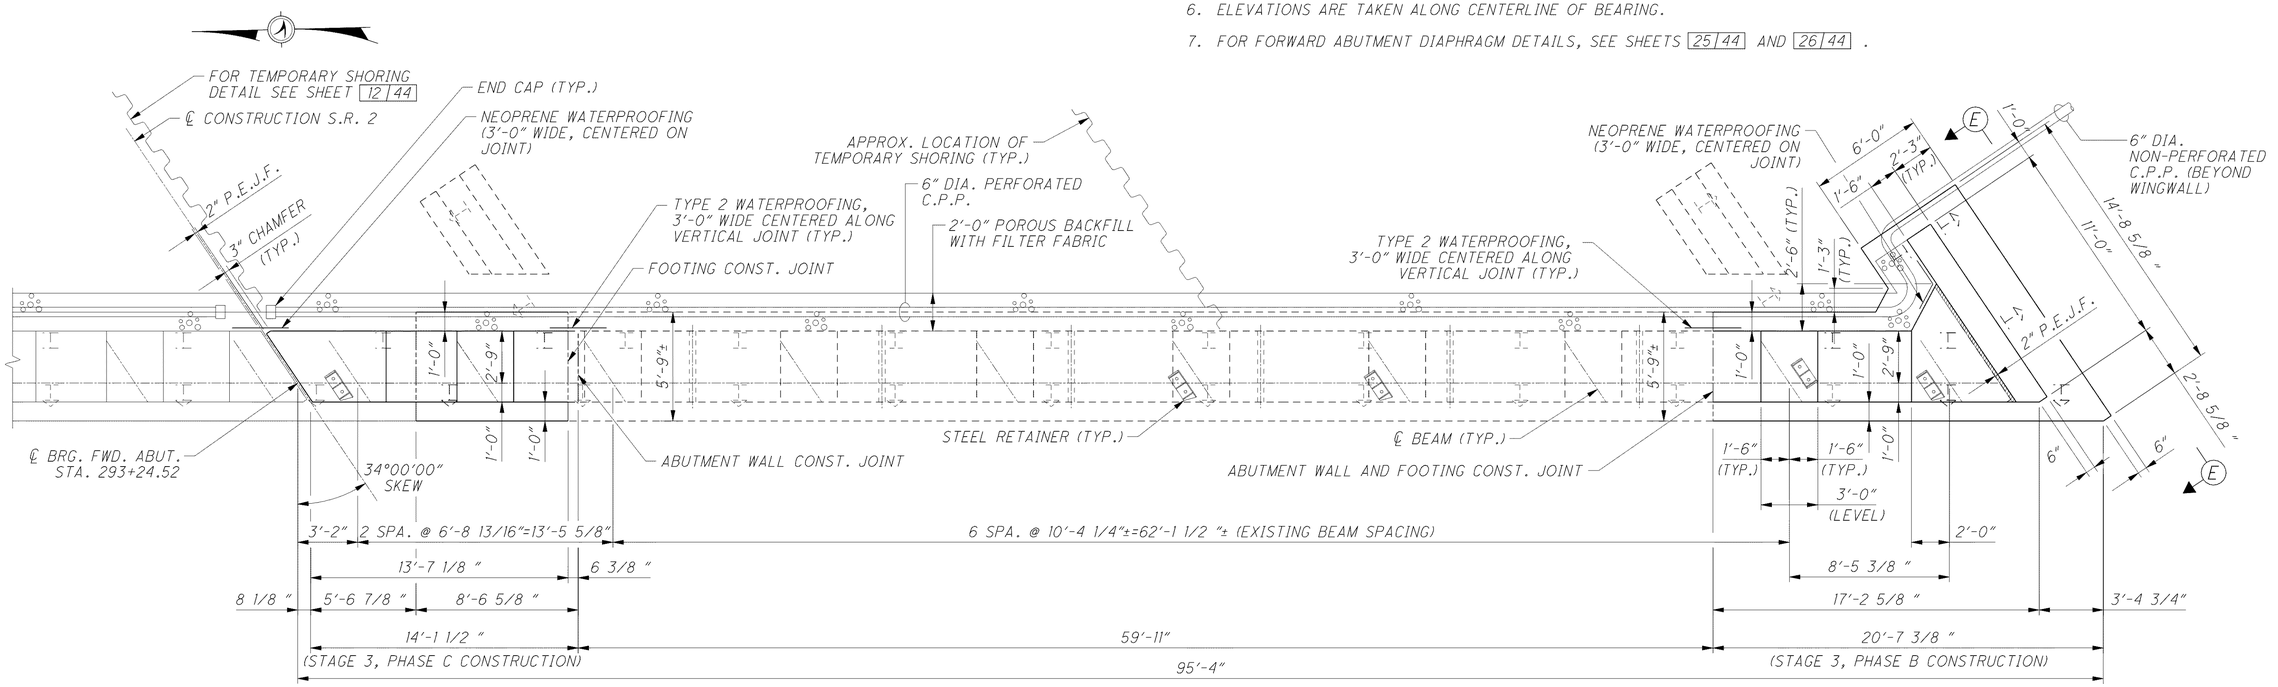

PLAN

(RIGHT STRUCTURE)

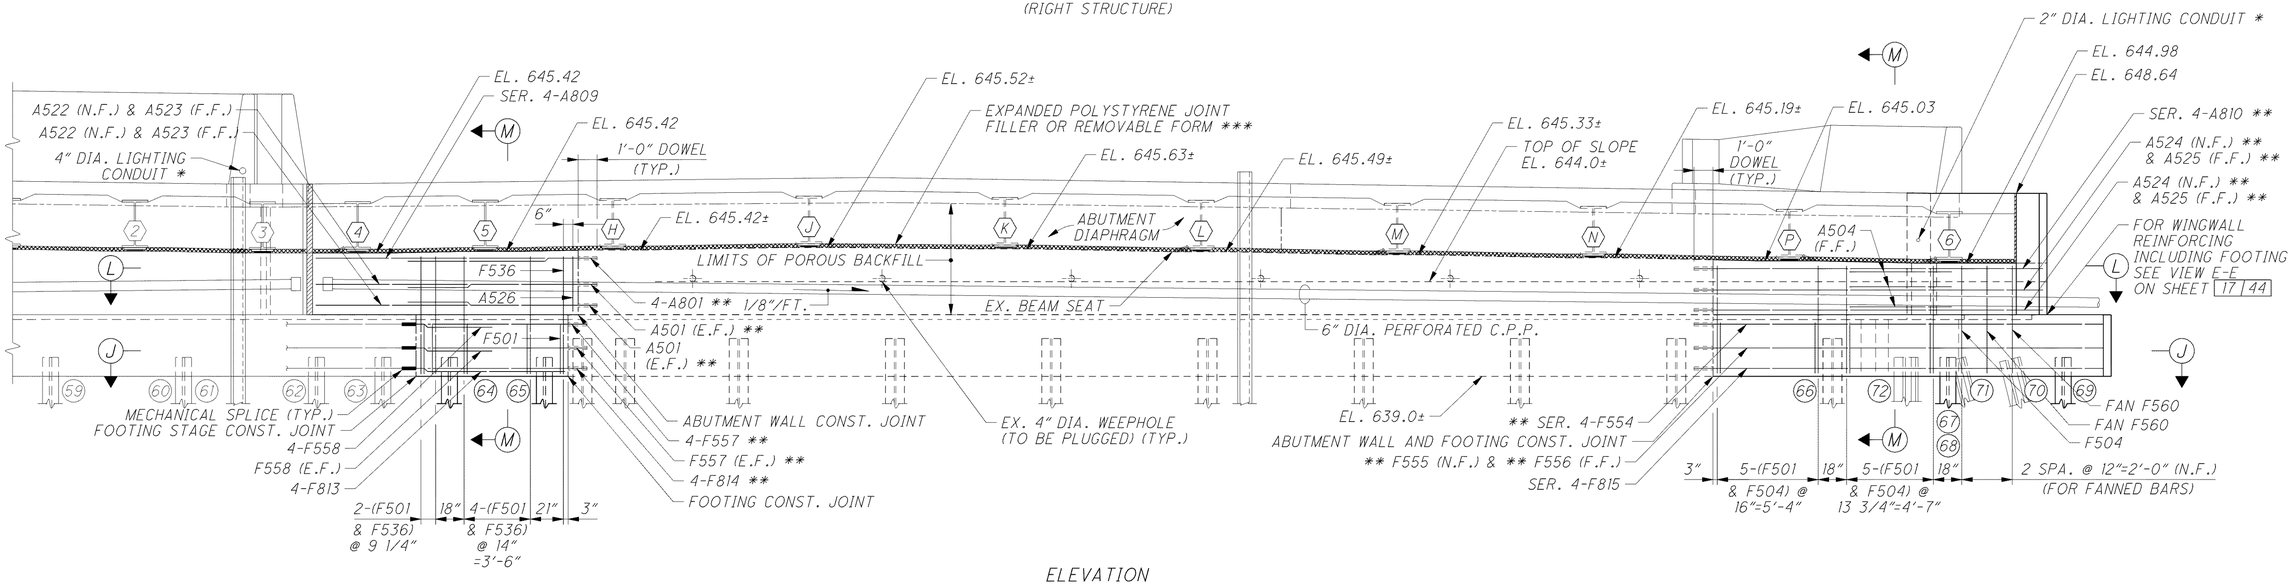

ELEVATION

(RIGHT STRUCTURE)

DESIGN AGENCY
ARCADIS
ARCADIS U.S., Inc.
1100 Superior Avenue, Suite 1250 Cleveland, Ohio 44114
Tel: 216-781-6177 Fax: 216-781-6243 www.arcadis-us.com

DESIGNED	DRAWN	REVIEWED	DATE
SKS	MPB	RBB	5/07
CHECKED	REVISED	STRUCTURE FILE NUMBER	
CMD		4300483(LL) 4300513(R)	

FORWARD ABUTMENT PLAN AND ELEVATION (RIGHT STRUCTURE)

BRIDGE NO. LAK-2-0363 L&R

STATE ROUTE 2 OVER EAST 361 st STREET

LAK-2-3.32

PID 13486

g:\project\cv000048a001\drawing\lak\13486\bridge\lak002_0363\sheets\002_0363CAF002.dgn 6/24/2008 3:36:57 PM troxberry