


## PLAN
(LEFT STRUCTURE)

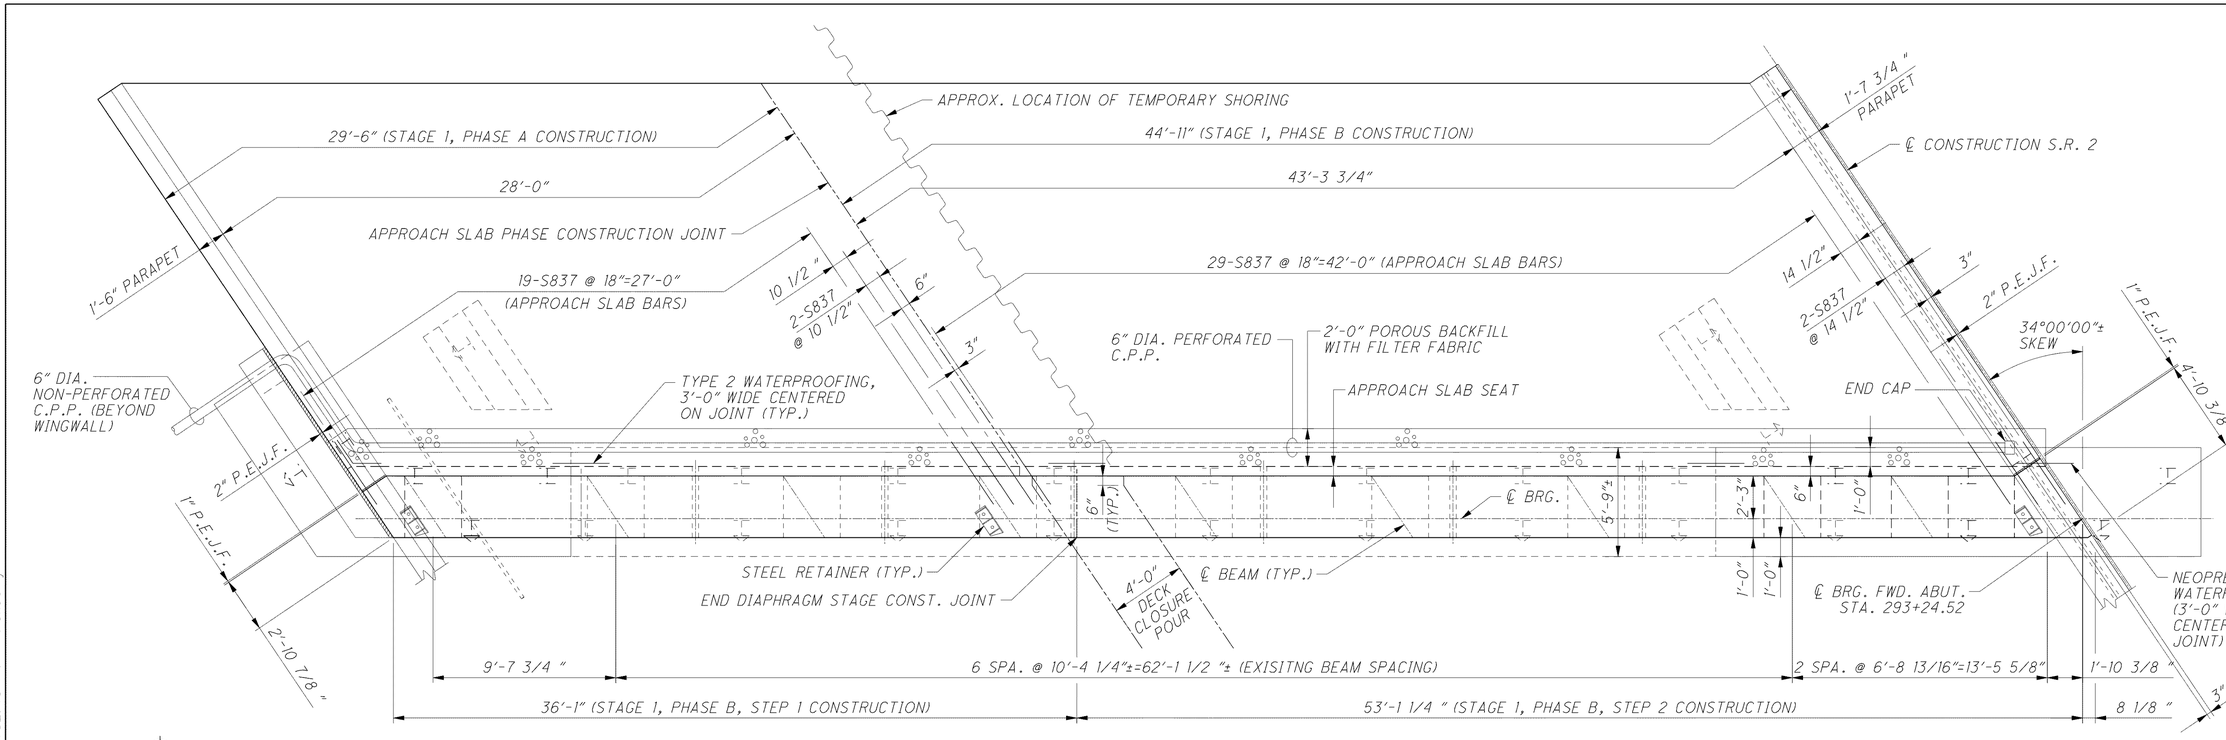


## ELEVATION
(LEFT STRUCTURE)

### NOTES:

1. FOR SECTION E-E AND SECTION F-F SEE SHEET 28|44.
2. FOR PILE PLAN, SEE SHEET 10|44.
3. FOR SECTION G-G AND ADDITIONAL NOTES AND DETAILS, SEE SHEET 27|44.
4. ELEVATIONS TAKEN AT CENTERLINE OF BEARING.
5. MINIMUM BAR LAPS ARE AS FOLLOWS: #8 BARS = 87"

### FORWARD ABUTMENT DIAPHRAGM ELEVATION TABLE (LEFT STRUCTURE)
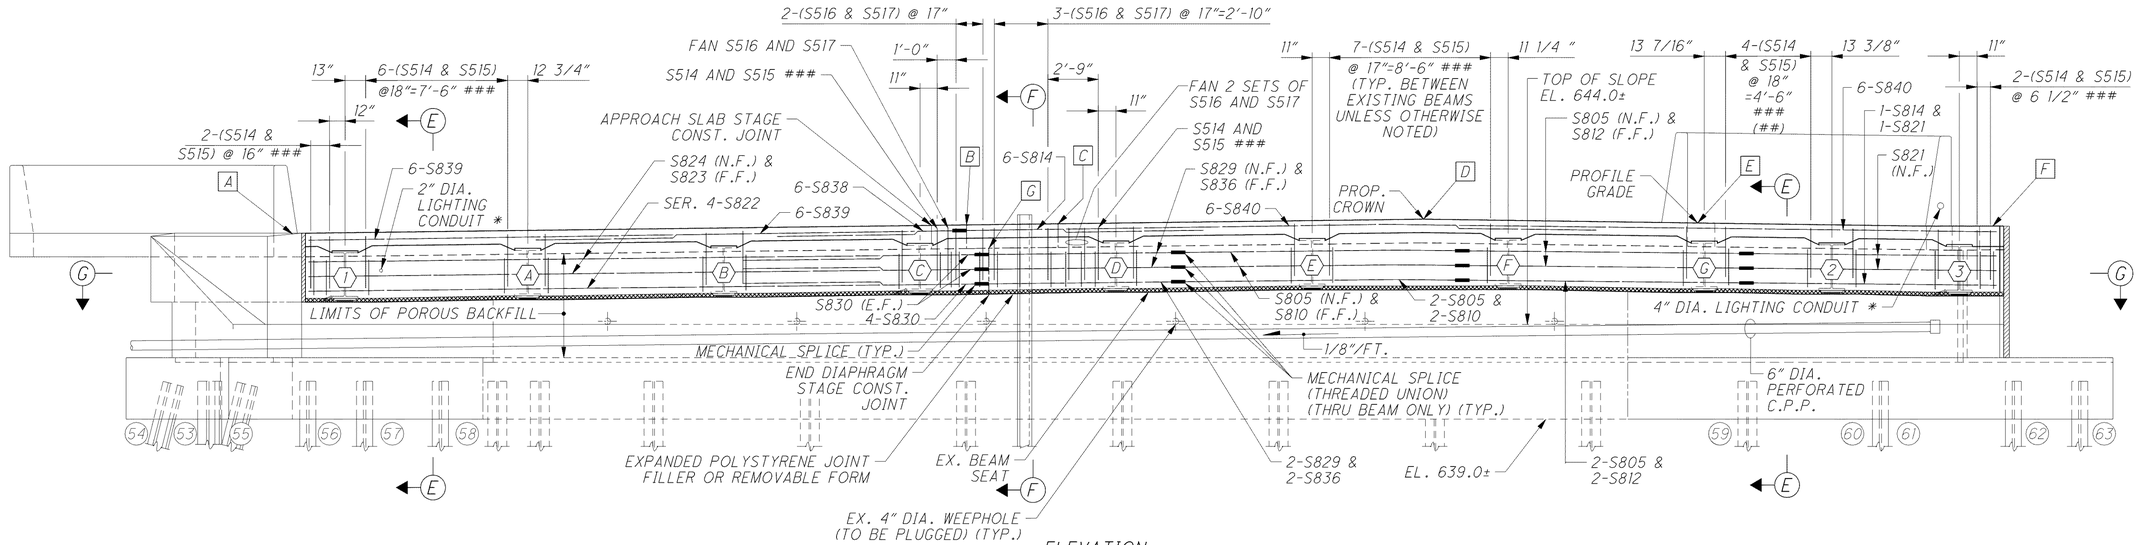
| A | B | C | D | E | F | G |
|---|---|---|---|---|---|---|
| 648.82 | 649.27 | 649.33 | 649.57 | 649.37 | 649.15 | 648.03 |

### LEGEND

* - INCLUDE WITH LIGHTING QUANTITIES FOR PAYMENT

## - TYPICAL BETWEEN BEAMS G-2 AND 2-3.

### - BARS TO BE PLACED PARALLEL TO ℄ CONSTRUCTION.

DESIGN AGENCY
ARCADIS
MEDINA, OHIO, Inc.
1100 Superior Avenue, Suite 1250 Cleveland, Ohio 44114
Tel: 216-781-6177 Fax: 216-781-6243 www.arcadis-us.com

DESIGNED SKS | DRAWN MPB | REVIEWED RBB | DATE 5/07
CHECKED CMD | REVISED
STRUCTURE FILE NUMBER 4300483(L) 4300513(R)

FORWARD ABUTMENT DIAPHRAGM PLAN & ELEVATION (LEFT STRUCT.)
BRIDGE NO. LAK-2-0363 L&R
STATE ROUTE 2 OVER EAST 361 ST STREET

LAK-2-3.32
PID 13486

25 / 44

1296
1679

g:\project\cv0000480001\drawing\lak\13486\bridge\lak002_0363l\sheets\002_0363CSD006.dgn 6/24/2008 3:52:40 PM troxberry