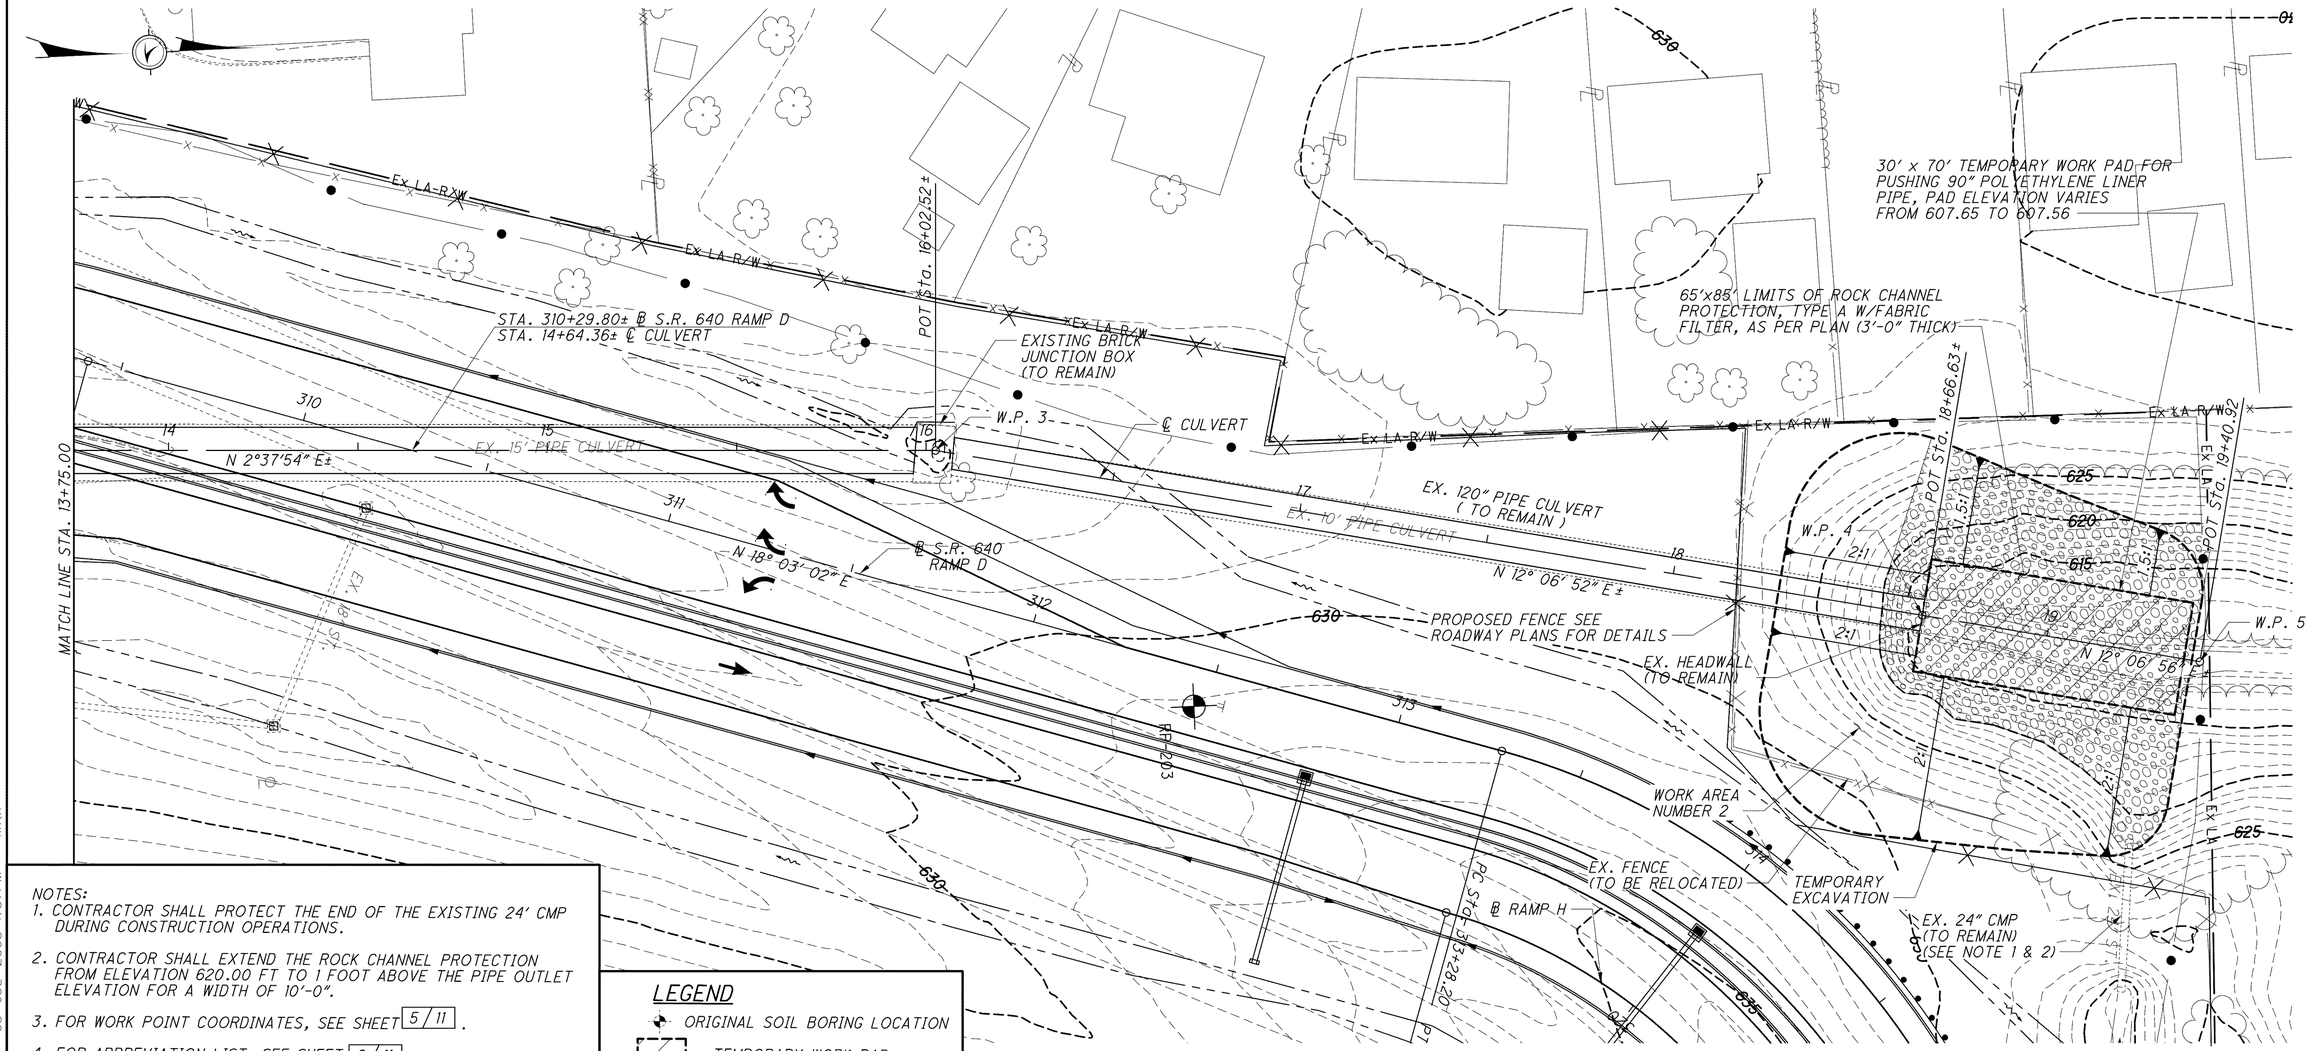

PLAN

NOTES:
1. CONTRACTOR SHALL PROTECT THE END OF THE EXISTING 24' CMP DURING CONSTRUCTION OPERATIONS.
2. CONTRACTOR SHALL EXTEND THE ROCK CHANNEL PROTECTION FROM ELEVATION 620.00 FT TO 1 FOOT ABOVE THE PIPE OUTLET ELEVATION FOR A WIDTH OF 10'-0".
3. FOR WORK POINT COORDINATES, SEE SHEET 5 / 11 .
4. FOR ABBREVIATION LIST, SEE SHEET 2 / 11 .

LEGEND
- ORIGINAL SOIL BORING LOCATION
- TEMPORARY WORK PAD

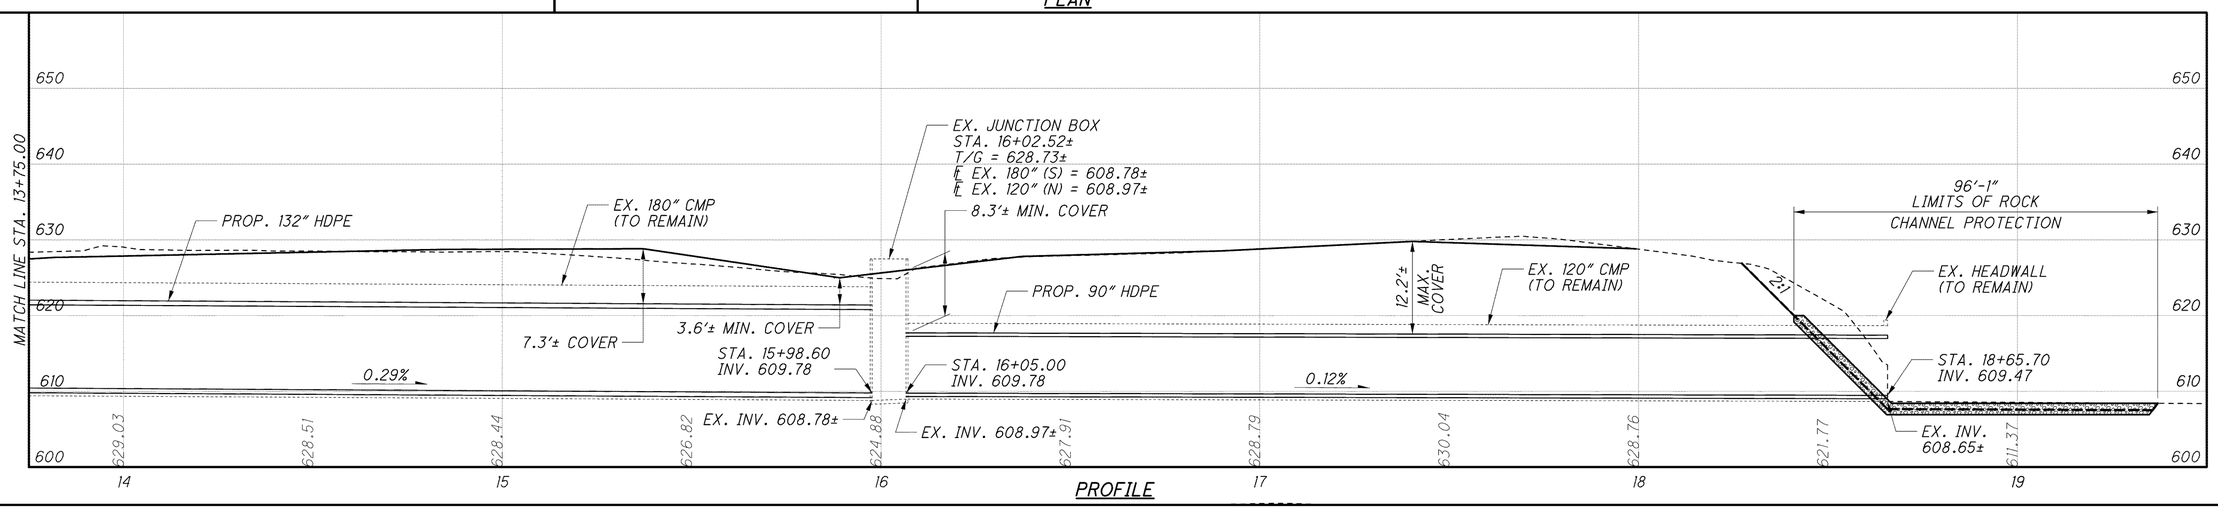

PROFILE

DESIGN AGENCY
PARSONS BRINCKERHOFF QUADE & DOUGLAS, INC.
614 W. SUPERIOR AVE., SUITE 400
CLEVELAND, OHIO 44113

DESIGNED	DRAWN	REVIEWED	DATE
PWP	NAL	RJO	6-19-08
CHECKED	REVISED	STRUCTURE FILE NUMBER	
BMG		4300548	

CULVERT PLAN & PROFILE
BRIDGE NO. LAK-2-0395
STATE ROUTE 2 OVER TRIBUTARY OF CHAGRIN RIVER

LAK-2-3.32
PID 13486

7 / 11

1322
1679

J:\LAK\13486\bridge\LAK002_0395\sheets\002_0395cmd003.dgn 03-JUL-2008 1:37PM lintn