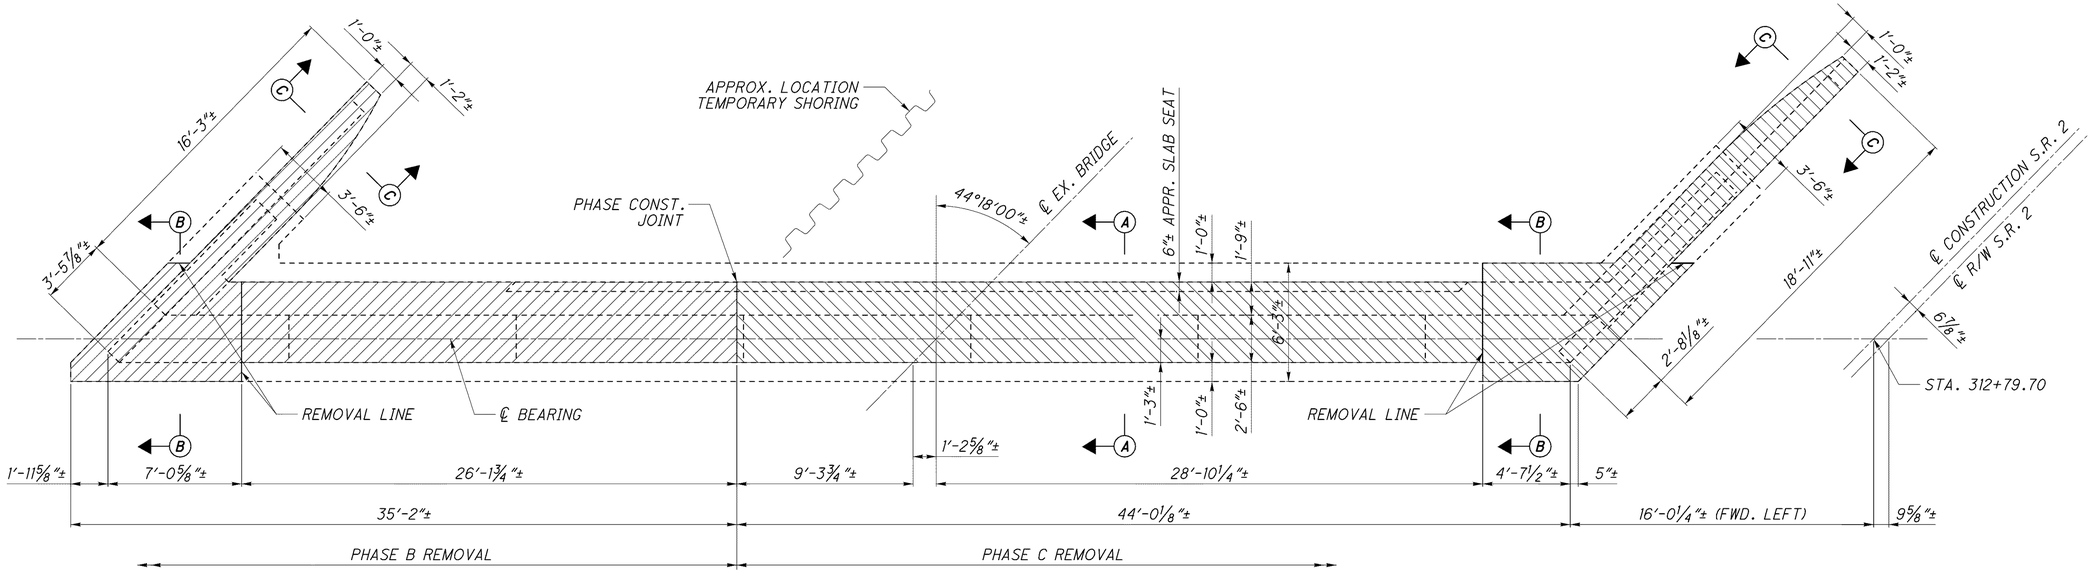

PLAN
(LEFT FORWARD ABUTMENT)

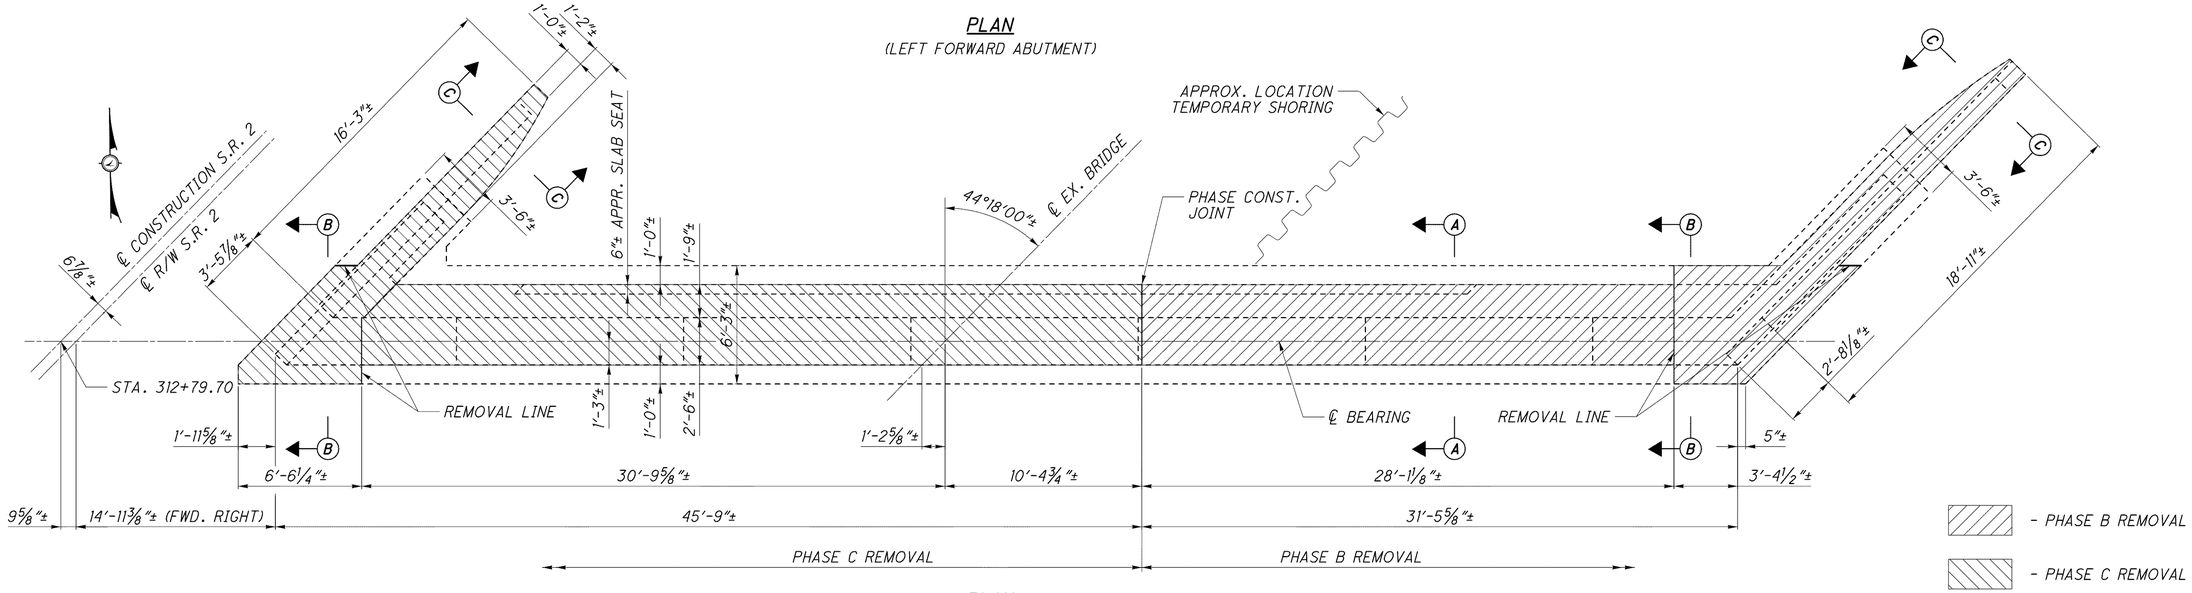

PLAN
(RIGHT FORWARD ABUTMENT)

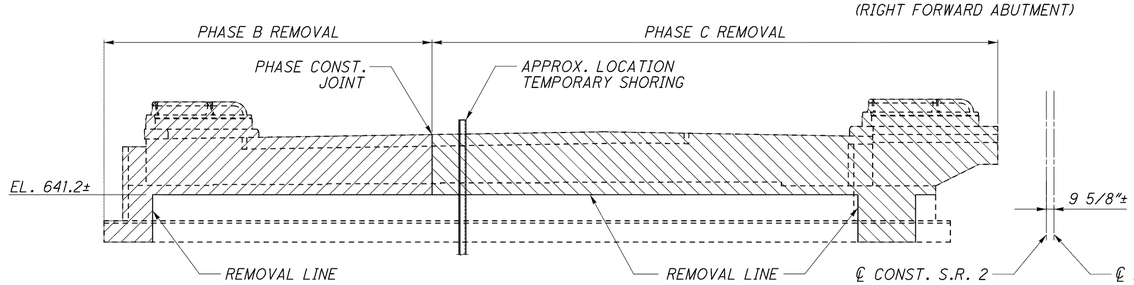

ELEVATION
(LEFT FORWARD ABUTMENT)

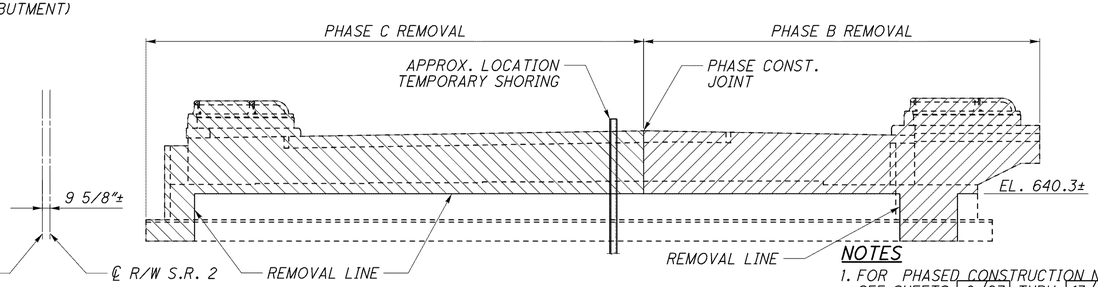

ELEVATION
(RIGHT FORWARD ABUTMENT)

NOTES

1. FOR PHASED CONSTRUCTION NOTES, SEE SHEETS 8/67 THRU 13/67.
2. FOR LIST OF ABBREVIATIONS, SEE SHEET 4/67.
3. ALL PHASES REFERENCED ARE TO BE COMPLETED UNDER STAGE 3 SEQUENCE OF CONSTRUCTION, SEE MOT DRAWINGS.

DESIGN AGENCY
PARSONS BRINCKERHOFF QUADE & DOUGLAS, INC.
614 W. SUPERIOR AVE., SUITE 400
CLEVELAND, OHIO 44113

DESIGNED	DRAWN	REVIEWED	DATE
ZM	DCP	RJO	6-19-08
CHECKED	REVISED	STRUCTURE FILE NUMBER	
JQZ		4300572(L) 4300602(R)	

FORWARD ABUTMENT REMOVAL DETAILS

BRIDGE NO. LAK-2-0400 L&R
STATE ROUTE 2 OVER VINE STREET

LAK-2-3.32
PID No. 13486

J:\LAK\13486\bridge\LAK002_0400C\sheets\002_0400CRE002.dgn 03-JUL-2008 1:39PM lintn