NOTES:

1. FOR LIST OF ABBREVIATIONS SEE SHEET 4/70 .

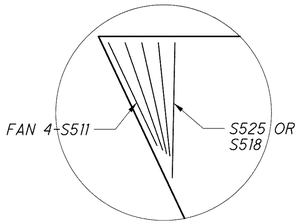

DETAIL A

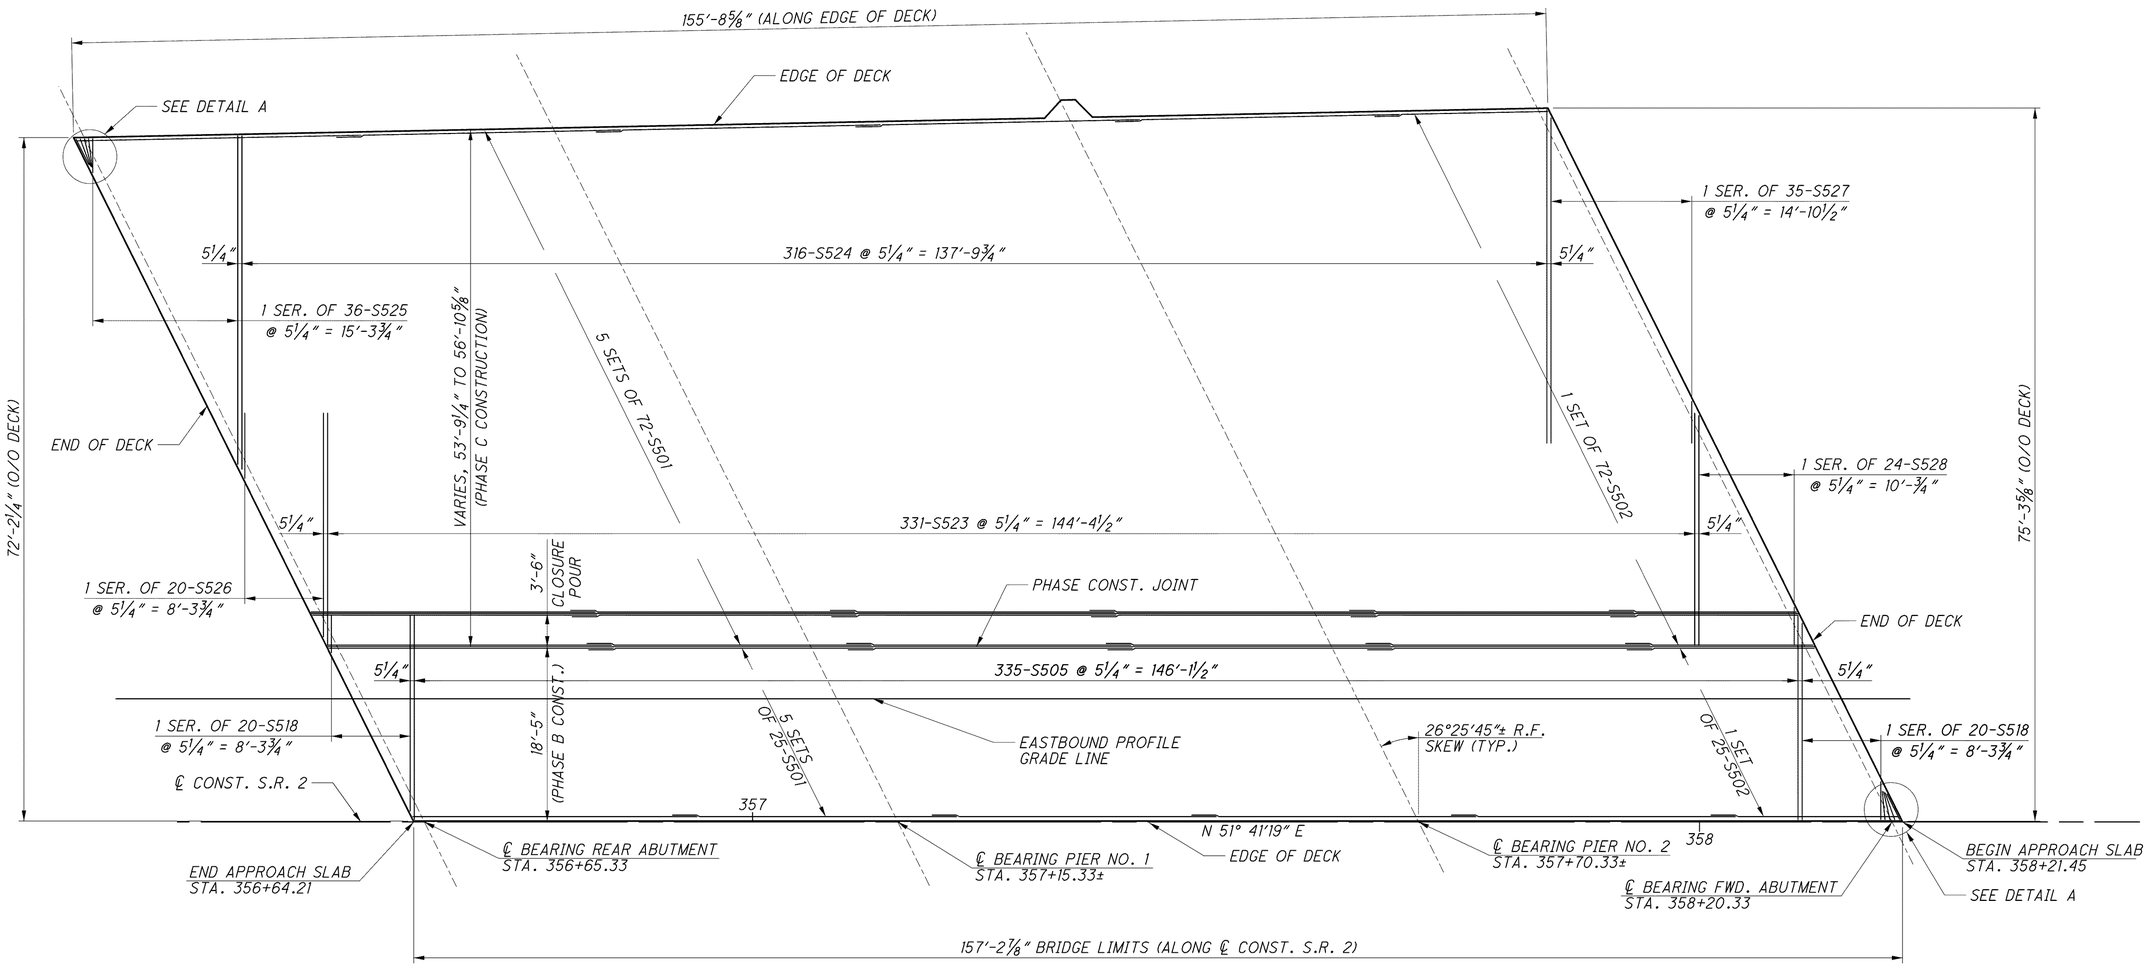

BOTTOM MAT

DESIGN AGENCY
PARSONS BRINCKERHOFF
QUADE & DOUGLAS, INC.
614 W. SUPERIOR AVE., SUITE 400
CLEVELAND, OHIO 44113

DESIGNED	DRAWN	REVIEWED	DATE
PJL	LEL	RJO	6-19-08
CHECKED	REVISED	STRUCTURE FILE NUMBER	
EBS		4300696 (L) 4300726 (R)	

WESTBOUND DECK PLAN (BOTTOM MAT)
BRIDGE NO. LAK-2-0486 L&R
STATE ROUTE 2 OVER ERIE ROAD

LAK-2-3.32
PID No. 13486

J:\LAK\13486\bridge\LAK002_0486C\sheets\002_0486CDP004.dgn 03-JUL-2008 1:47PM lintn