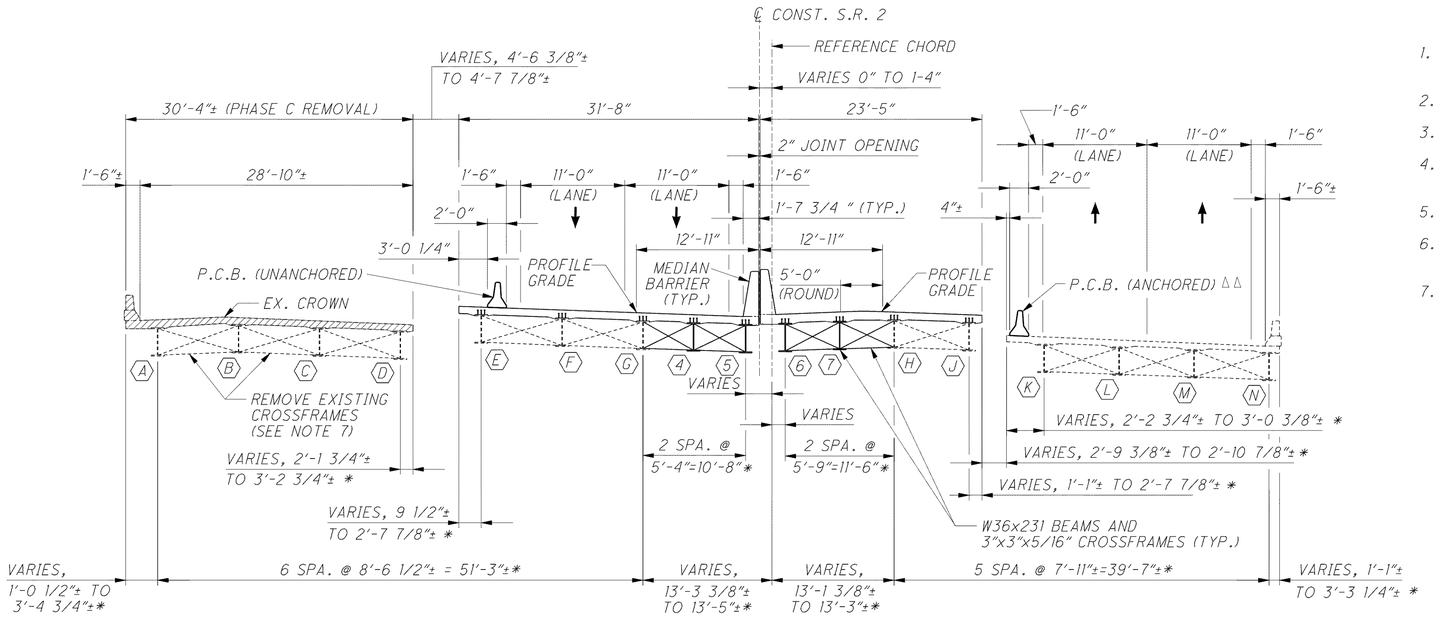

PHASE C REMOVAL | PHASE C MAINTENANCE OF TRAFFIC | PHASE C MAINTENANCE OF TRAFFIC

STAGE 2 CONSTRUCTION

* INDICATES DIMENSION MEASURED PERPENDICULAR TO CENTERLINE OF EXISTING BEAMS.

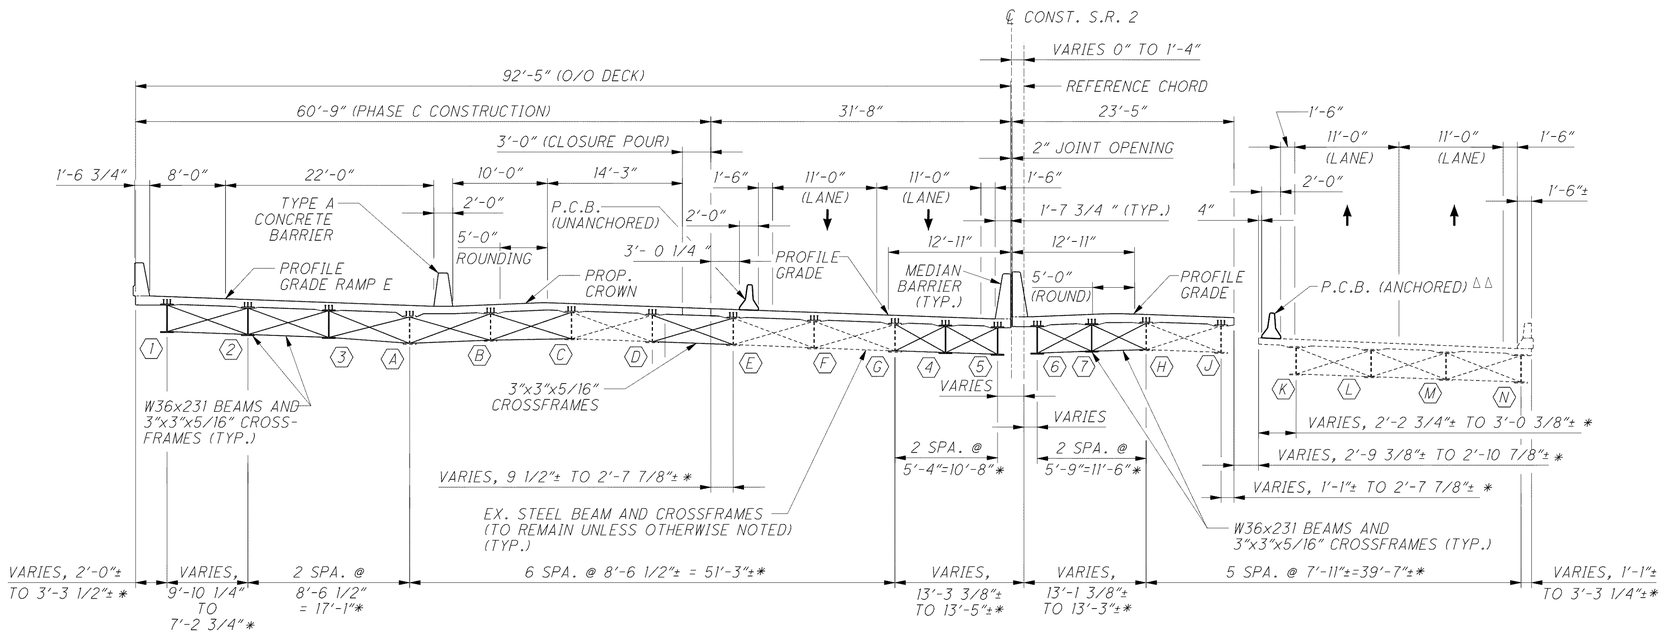

PHASE C CONSTRUCTION | PHASE C MAINTENANCE OF TRAFFIC | PHASE C MAINTENANCE OF TRAFFIC

STAGE 2 CONSTRUCTION

NOTES

1. ALL DIMENSIONS ARE MEASURED RADIALLY UNLESS NOTED OTHERWISE.
2. FOR CENTERLINE SCHEMATIC SEE SHEET 3 / 56 .
3. FOR LEGEND OF ABBREVIATIONS SEE SHEET 4 / 56 .
4. FOR PORTABLE CONCRETE BARRIER DETAILS SEE ODOT STANDARD BRIDGE DRAWING PCB-91.
5. FOR REMOVAL DETAILS SEE SHEETS 11 / 56 THRU 14 / 56 .
6. FOR ADDITIONAL STAGE CONSTRUCTION DETAILS SEE SHEETS 6 / 56 AND 8 / 56 .
7. WHEN REMOVING CROSSFRAMES BETWEEN BEAMS A-B AND BEAM B-C, THE BEAMS SHALL BE TEMPORARILY SUPPORTED UNTIL NEW CROSSFRAMES ARE INSTALLED.

LEGEND

- PORTIONS OF EXISTING STRUCTURE TO BE REMOVED, STAGE 2, PHASE B
- PORTIONS OF EXISTING STRUCTURE TO BE REMOVED, STAGE 2, PHASE C
- PORTIONS OF EXISTING STRUCTURE TO BE REMOVED, STAGE 2, PHASE D
- Δ INDICATES TWO (2) ANCHORS TO BE USED PER P.C.B. SEGMENT. ANCHORS PLACED ON TRAFFIC SIDE.
- ΔΔ INDICATES FOUR (4) ANCHORS TO BE USED PER P.C.B. SEGMENT. ANCHORS PLACED ON TRAFFIC SIDE.

DESIGN AGENCY
ARCADIS
ARCADIS G&M of Ohio, Inc.
1100 Superior Avenue, Suite 1250 Cleveland, Ohio 44114
Tel: 216-781-6177 Fax: 216-781-6243 www.arcadis-us.com

DESIGNED FJG | DRAWN CAF/MPB | REVIEWED RBB | DATE 12/07
CHECKED MVD | REVISED | STRUCTURE FILE NUMBER 4300156 (L) 4300185 (R)

STAGE CONSTRUCTION DETAILS
BRIDGE NO. LAK-2-0530 L&R
STATE ROUTE 2 OVER CHAGRIN RIVER

LAK-2-3.32
PID 13486

G:\Project\CV000048A001\Drawing\LAK\13486\bridge\LAK002_0530L\sheets\002_0530CPC002.dgn 6/24/2008 5:09:11 PM mbechter