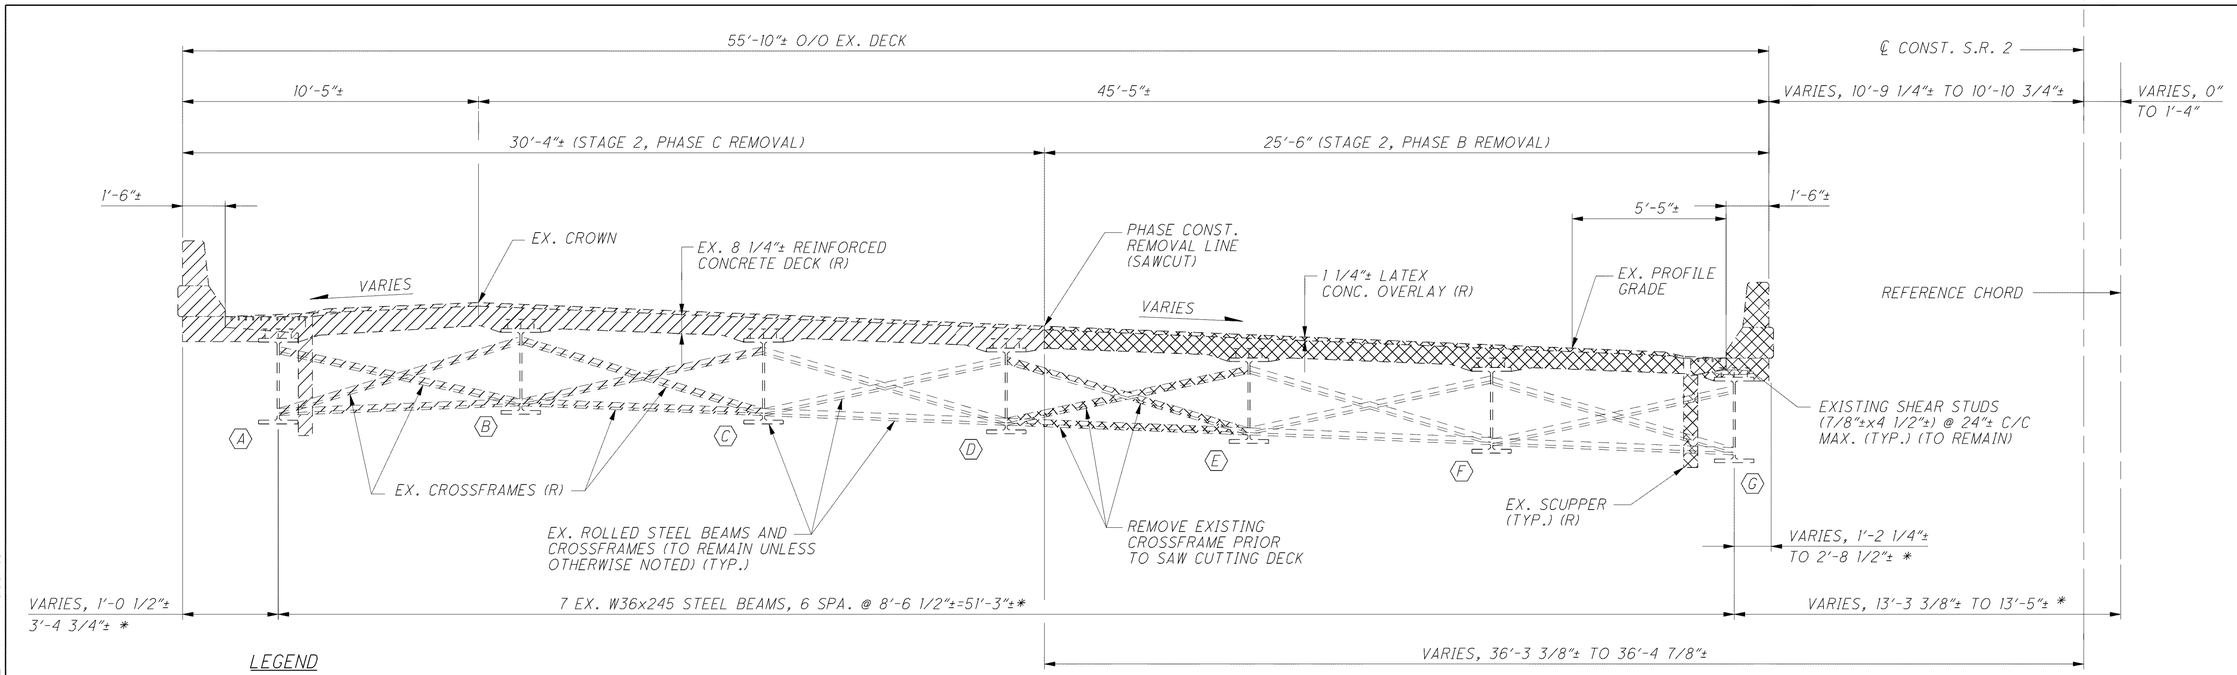

EXISTING TRANSVERSE SECTION (LEFT STRUCTURE)

LEGEND

- PORTIONS OF EXISTING STRUCTURE TO BE REMOVED, STAGE 2, PHASE B
- PORTIONS OF EXISTING STRUCTURE TO BE REMOVED, STAGE 2, PHASE C
- PORTIONS OF EXISTING STRUCTURE TO BE REMOVED, STAGE 2, PHASE D

* INDICATES DIMENSION MEASURED PERPENDICULAR TO CENTERLINE OF EXISTING BEAMS.

NOTES

1. ALL DIMENSIONS ARE MEASURED RADIALLY UNLESS NOTED OTHERWISE.
2. FOR LEGEND OF ABBREVIATIONS SEE SHEET 4 56 .
3. FOR CENTERLINE SCHEMATIC DETAIL SEE SHEET 3 56 .
4. FOR ADDITIONAL REMOVAL DETAILS SEE SHEETS 12 56 THRU 14 56 .
5. FOR STAGE CONSTRUCTION DETAILS SEE SHEETS 6 56 THRU 8 56 .
6. FOR ADDITIONAL CROSS FRAMES REMOVED SEE FRAMING PLAN ON SHEETS 29 56 AND 30 56 .

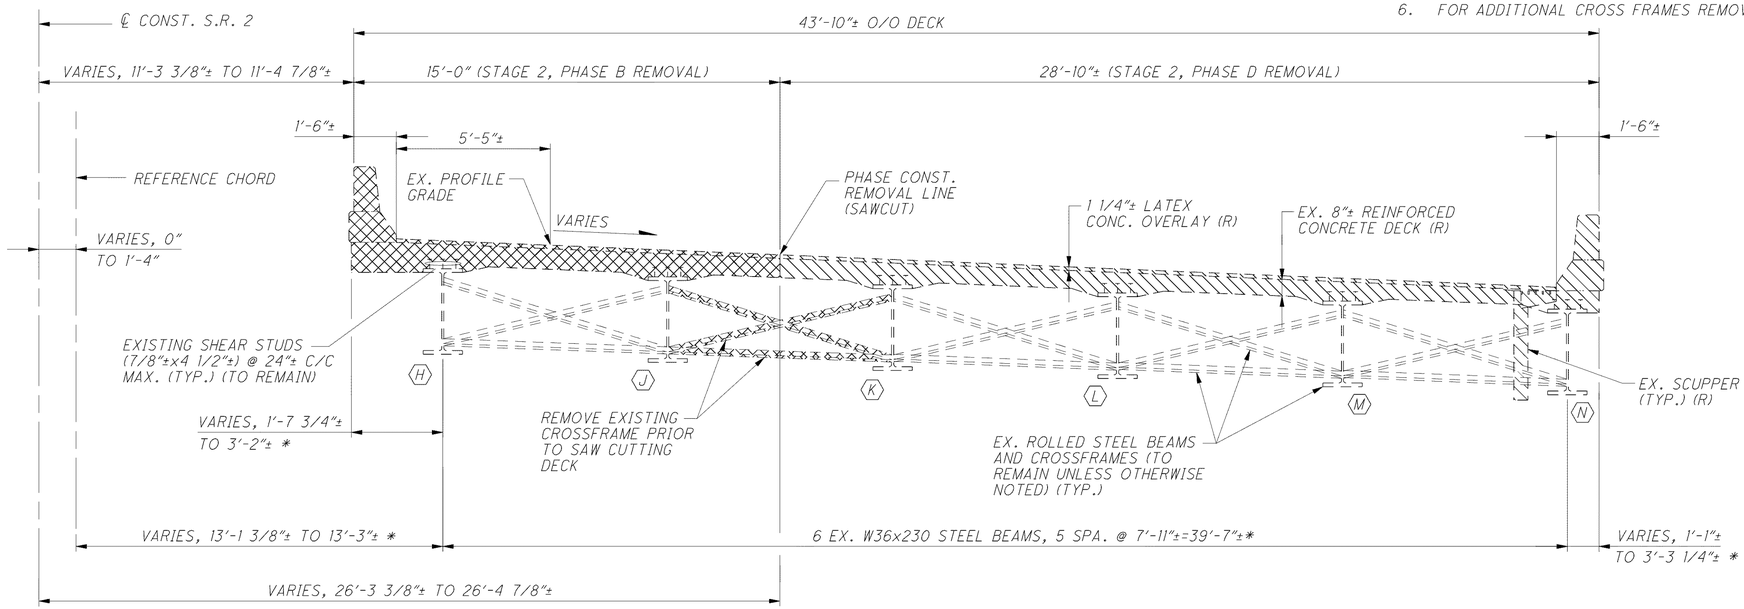

EXISTING TRANSVERSE SECTION (RIGHT STRUCTURE)

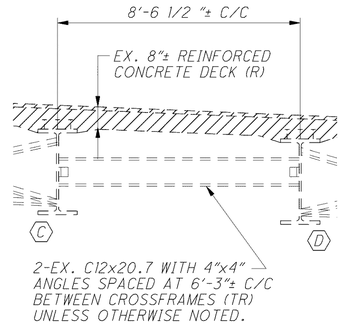

EXISTING TEMPORARY GUARDRAIL SUPPORT

(LEFT STRUCTURE)

DESIGN AGENCY
ARCADIS
ARCADIS U.S., Inc.
1100 Superior Avenue, Suite 1250 Cleveland, Ohio 44114
Tel: 216-781-6177 Fax: 216-781-6243 www.arcadis-us.com

DESIGNED	DRAWN	REVIEWED	DATE
FJG	CAF	RBB	12/07
CHECKED	REVISED	STRUCTURE FILE NUMBER	
MVD		43007150 (L) 43007185 (R)	

REMOVAL DETAILS
BRIDGE NO. LAK-2-0530 L&R
STATE ROUTE 2 OVER CHAGRIN RIVER

LAK-2-3.32
PID 13486

11 / 56

1473
1679

G:\Project\CV000048A001\Drawing\LAK\13486\bridge\LAK002_0530L\sheets\002_0530CRE001.dgn 6/24/2008 5:09:42 PM mbechter