NOTES

1. ALL ELEVATIONS ARE TAKEN AT THE CENTERLINE OF THE ABUTMENT BEARINGS.
2. FOR ADDITIONAL FORWARD ABUTMENT DETAILS INCLUDING SECTIONS E-E, F-F, AND G-G, AND ADDITIONAL NOTES SEE SHEETS 21 56 THRU 23 56 .

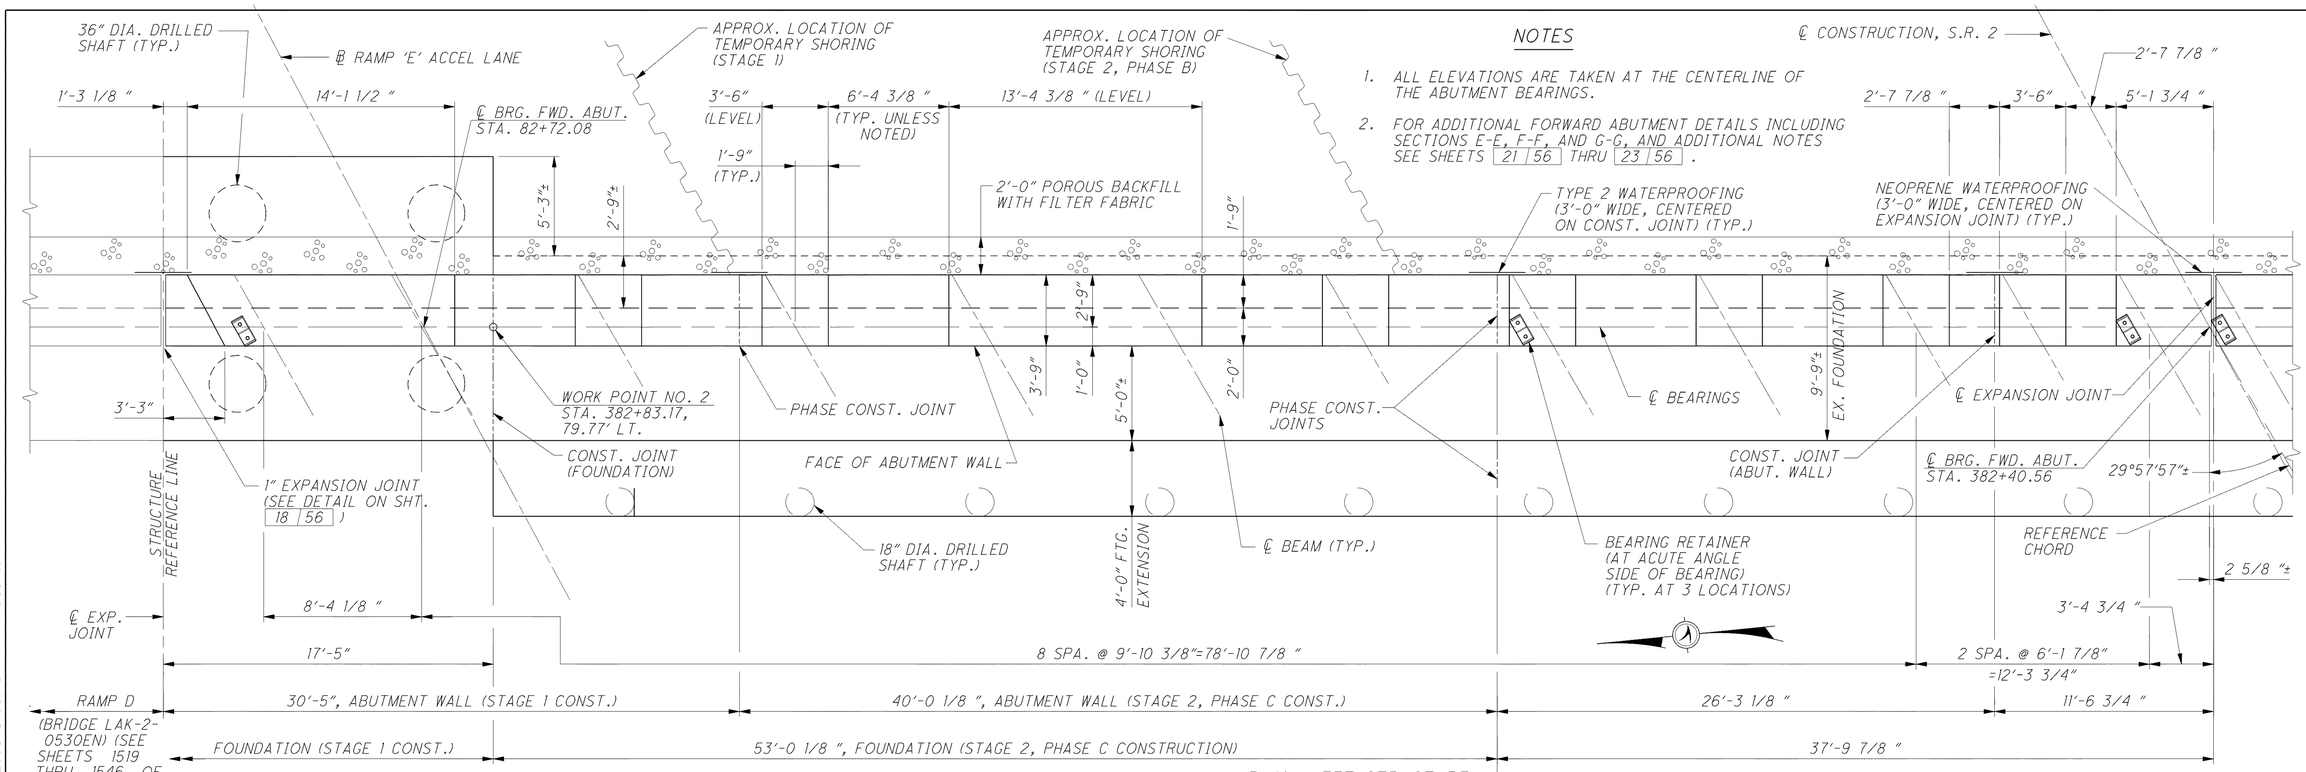

PLAN (LEFT STRUCTURE)

64'-11 1/4" (STAGE 2, PHASE B CONSTRUCTION)

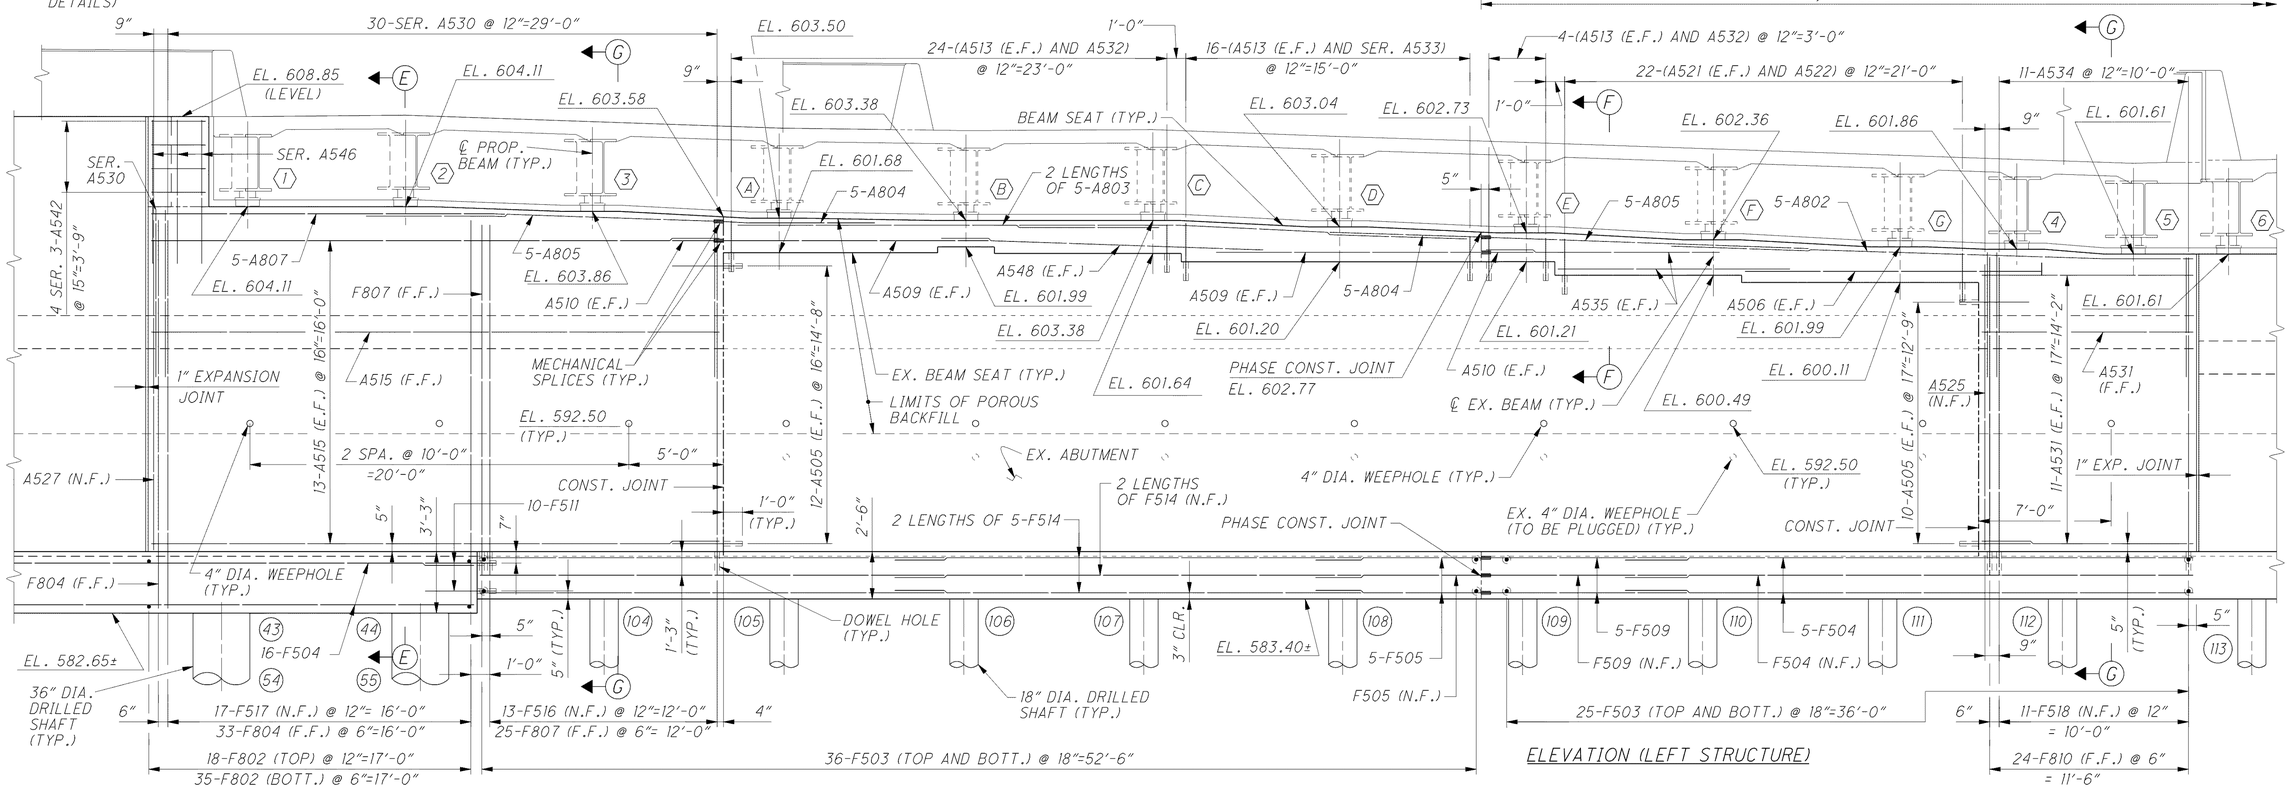

ELEVATION (LEFT STRUCTURE)

DESIGN AGENCY
ARCADIS
ARCADIS U.S., Inc.
1100 Superior Avenue, Suite 1250 Cleveland, Ohio 44114
Tel: 216-781-6177 Fax: 216-781-6243 www.arcadis-us.com

DESIGNED FJG | DRAWN CAF | REVIEWED RBB | DATE 12/07
CHECKED MVD | REVISED
STRUCTURE FILE NUMBER 4300750 (L) 4300785 (R)

FORWARD ABUTMENT PLAN AND ELEVATION
BRIDGE NO. LAK-2-0530 L&R
STATE ROUTE 2 OVER CHAGRIN RIVER

LAK-2-3.32
PID 13486

20 / 56

1482 / 1679

G:\Project\CV000048A001\Drawing\LAK\13486\bridge\LAK002_0530L\sheets\002_0530CAF001.dgn 6/24/2008 5:05:18 PM mbechter