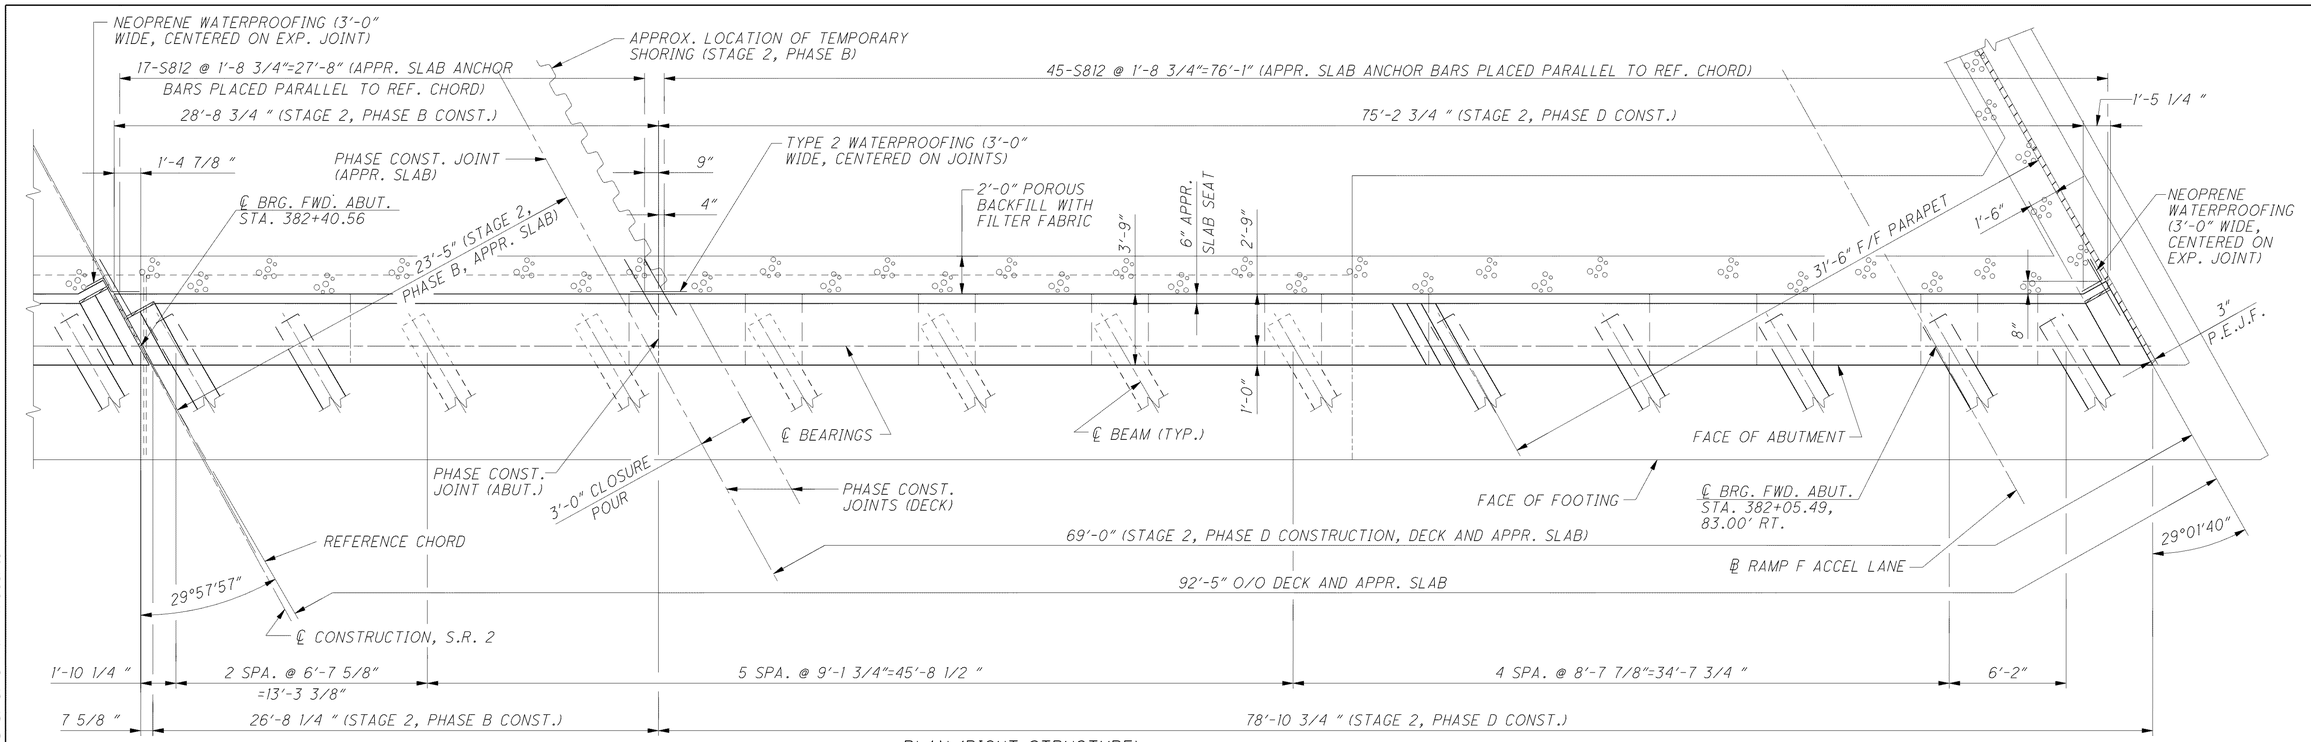

PLAN (RIGHT STRUCTURE)

* REINFORCEMENT TO BE PLACED PARALLEL WITH THE CENTERLINE OF THE BEAMS.

** DIMENSIONS TAKEN PERPENDICULAR TO CENTERLINE OF BEAM.

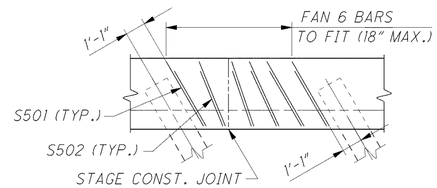

SECTION F-F

NOTES

1. ELEVATIONS ARE TAKEN AT THE CENTERLINE OF THE ABUTMENT BEARINGS.
2. FOR SECTION D-D AND ADDITIONAL ABUTMENT DIAPHRAGM DETAILS AND NOTES SEE SHEETS 35 | 56 , 36 | 56 , 37 | 56 AND 39 | 56 .
3. LIGHTING CONDUIT SHALL BE INCLUDED WITH LIGHTING QUANTITIES FOR PAYMENT.

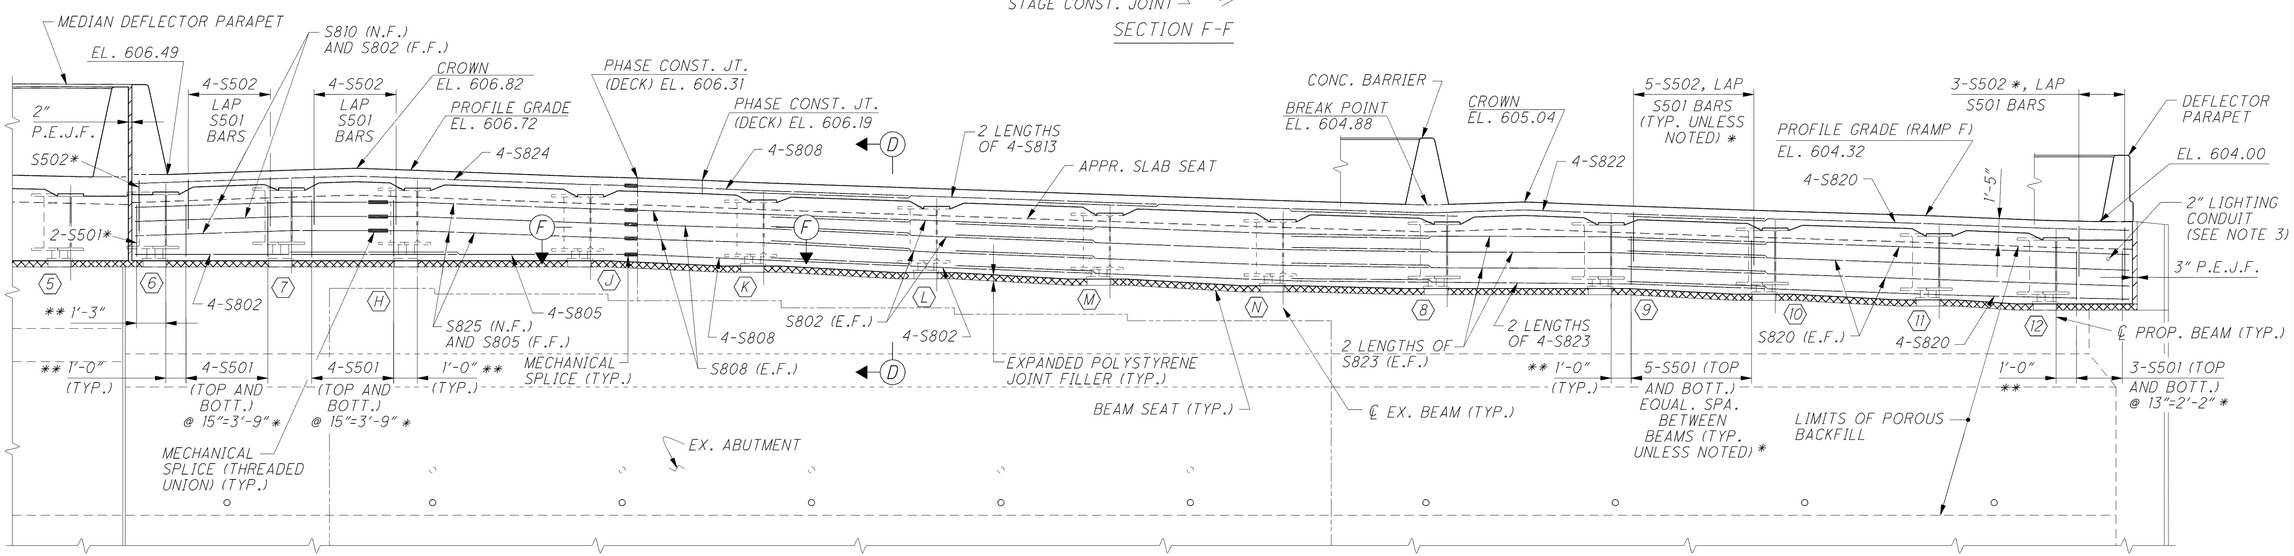

ELEVATION (RIGHT STRUCTURE)

DESIGN AGENCY
ARCADIS
ARCADIS U.S., Inc.
100 Superior Avenue, Suite 1250 Cleveland, Ohio 44114
Tel: 216-781-6171 Fax: 216-781-6243 www.arcadis-us.com

DESIGNED	DRAWN	REVIEWED	DATE
FJG	CAF	RBB	12/07
CHECKED	REVISED	STRUCTURE FILE NUMBER	
RHC		4300750 (L) 4300785 (R)	

FORWARD ABUTMENT DIAPHRAGM PLAN AND ELEVATION

BRIDGE NO. LAK-2-0530 L&R
STATE ROUTE 2 OVER CHAGRIN RIVER

LAK-2-3.32
PID 13486

38 / 56

1500
1679

G:\Project\CV000048A001\Drawing\LAK\13486\bridge\LAK002_0530L\sheets\002_0530CSD009.dgn 6/24/2008 5:13:49 PM mbechter