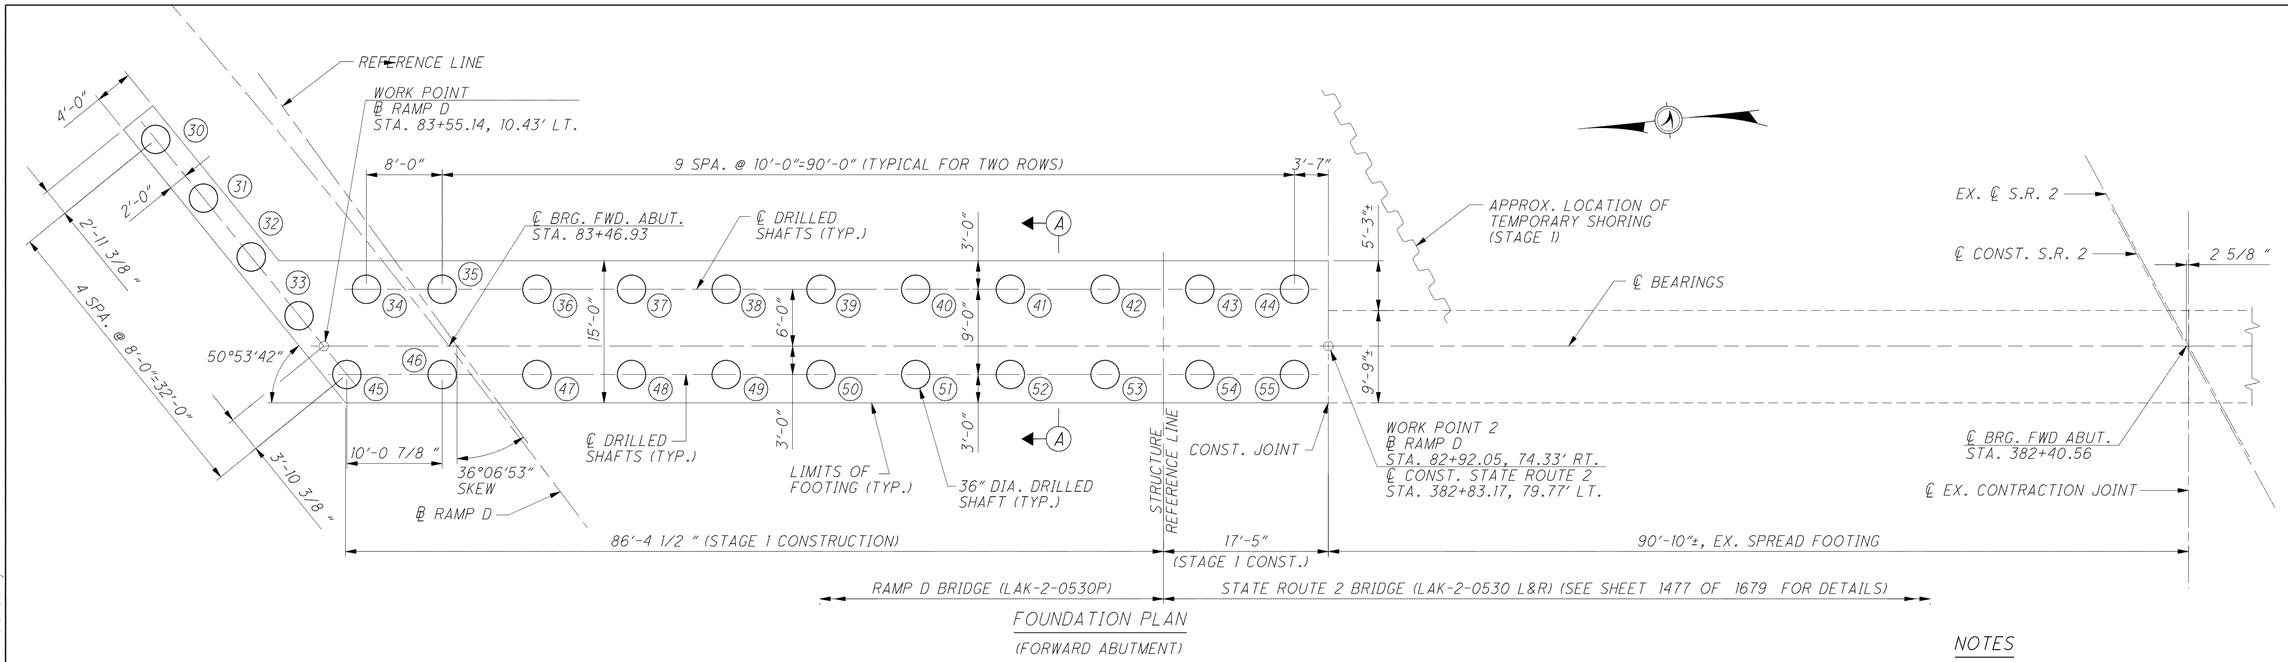

FOUNDATION PLAN
(FORWARD ABUTMENT)

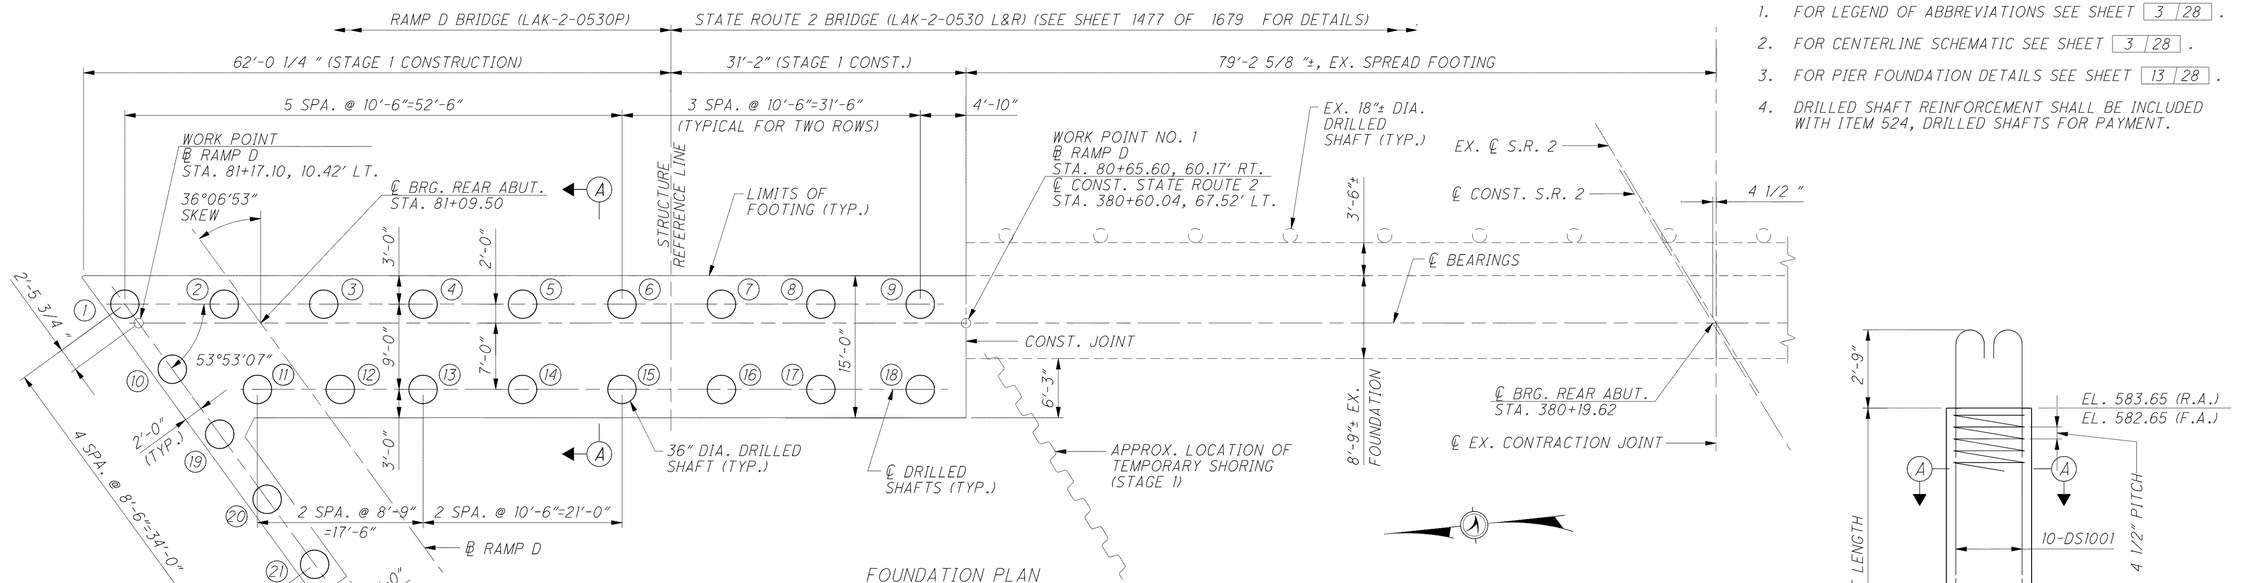

FOUNDATION PLAN
(REAR ABUTMENT)

NOTES

1. FOR LEGEND OF ABBREVIATIONS SEE SHEET 3 | 28 .
2. FOR CENTERLINE SCHEMATIC SEE SHEET 3 | 28 .
3. FOR PIER FOUNDATION DETAILS SEE SHEET 13 | 28 .
4. DRILLED SHAFT REINFORCEMENT SHALL BE INCLUDED WITH ITEM 524, DRILLED SHAFTS FOR PAYMENT.

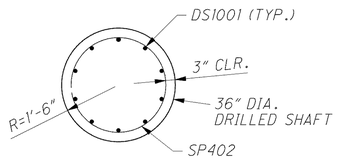

SECTION A-A

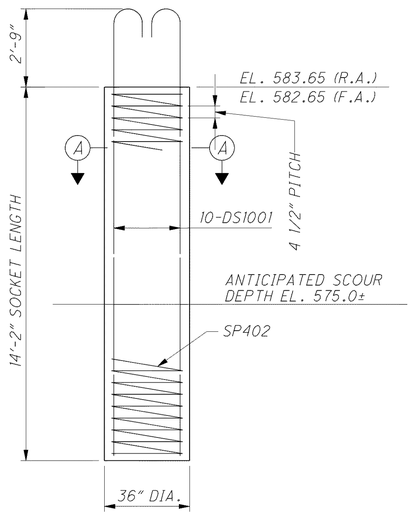

DRILLED SHAFT DETAIL
(ABUTMENTS)

DESIGN AGENCY
ARCADIS
ARCADIS U.S., Inc.
1100 Superior Avenue, Suite 1250 Cleveland, Ohio 44114
Tel: 216-781-6177 Fax: 216-781-6243 www.arcadis-us.com

DESIGNED	DRAWN	REVIEWED	DATE
MVD	CAF	RBB	12/07
CHECKED	REVISED	STRUCTURE FILE NUMBER	
FJG		4300750	

FOUNDATION PLAN
BRIDGE NO. LAK-2-0530 EN
RAMP D OVER CHAGRIN RIVER

LAK-2-3.32
PID 13486

6 / 28

1524
1679

g:\project\cv000048a001\drawing\lak\13486\bridge\lak002_0530p\sheets\002_0530PFP001.dgn 6/23/2008 6:20:41 PM troxberry