LEGEND

** - BARS TO BE PLACED PARALLEL TO ℄ CONSTRUCTION.

NOTES

1. FOR STAGE 1, PHASE B, STEP 4 CONSTRUCTION OF THE FORWARD ABUTMENT SEE SHEET 24/47 .
2. FOR REAR ABUTMENT DETAILS SEE SHEETS 21/47 AND 22/47 .
3. MINIMUM BAR LAPS UNLESS NOTED: #5 BAR = 41" #8 BAR = 87"
4. FOR SECTION C-C, SECTION D-D AND ADDITIONAL NOTES SEE SHEET 25/47 .
5. ELEVATIONS ARE TAKEN ALONG CENTERLINE OF BEARING.
6. FOR ABUTMENT DIAPHRAGM DETAILS, SEE SHEETS 35/47 AND 36/47 .
7. FOR UTILITY NOTES AND DETAILS, SEE SHEET 32/47 .
8. FOR LIST OF ABBREVIATIONS, SEE SHEET 3/47 .

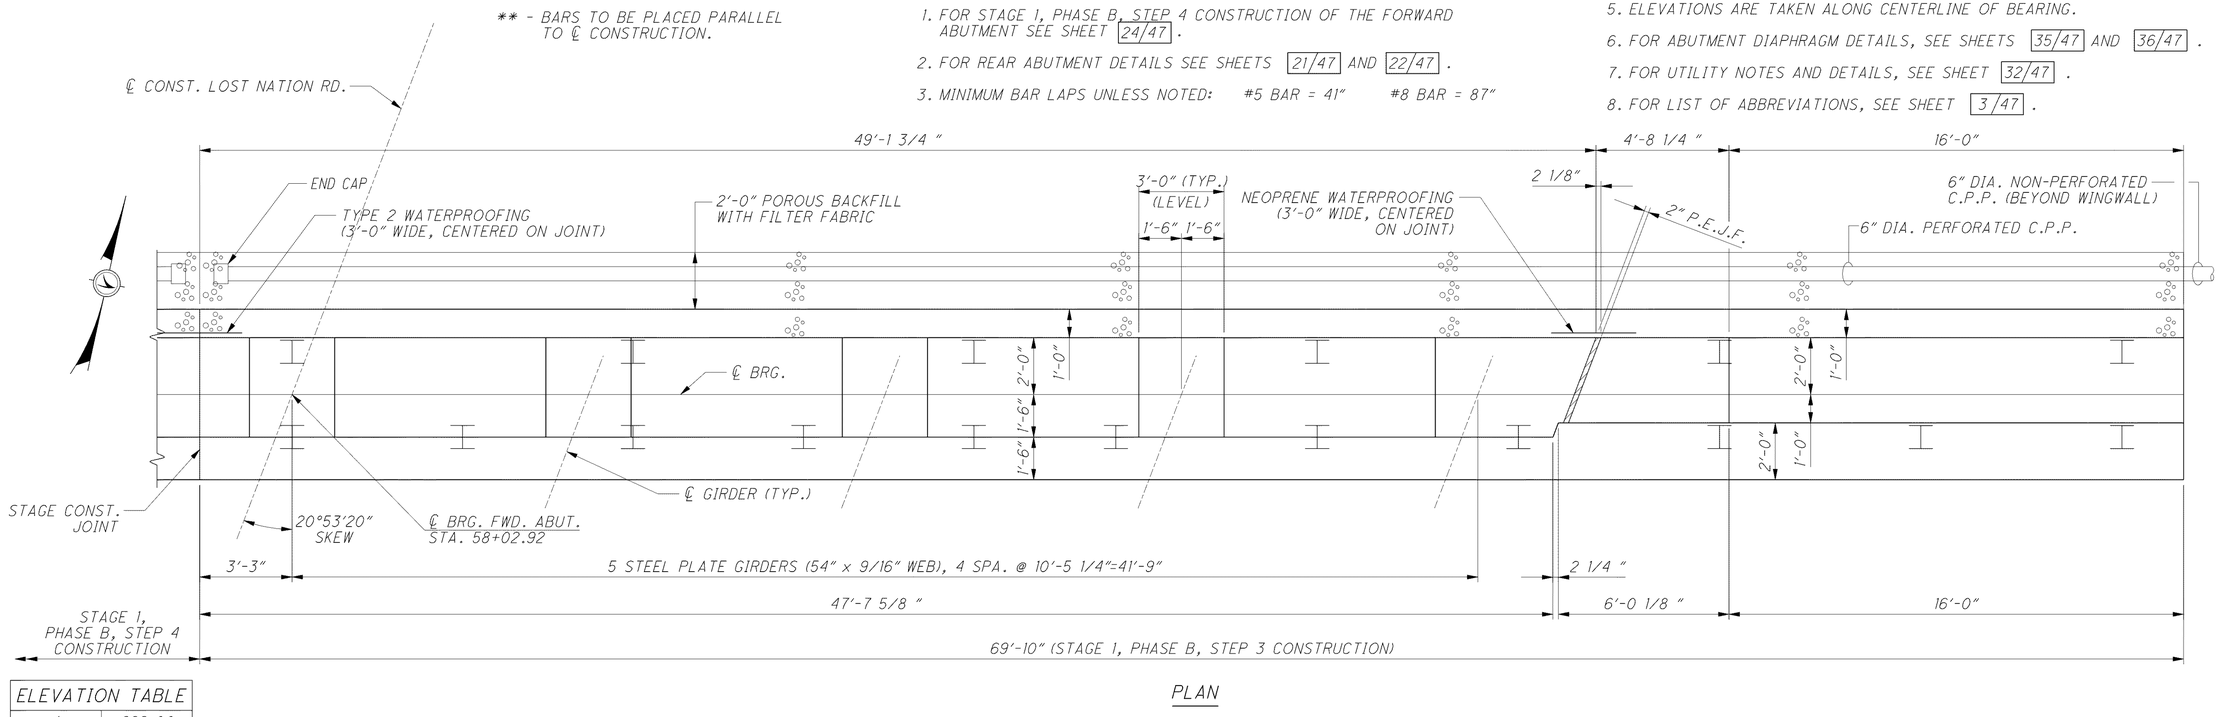

PLAN

ELEVATION TABLE	
A	622.00
H	628.31
J	628.35
K	628.16
L	627.96
M	627.76
N	627.56
P	633.91
R	625.50

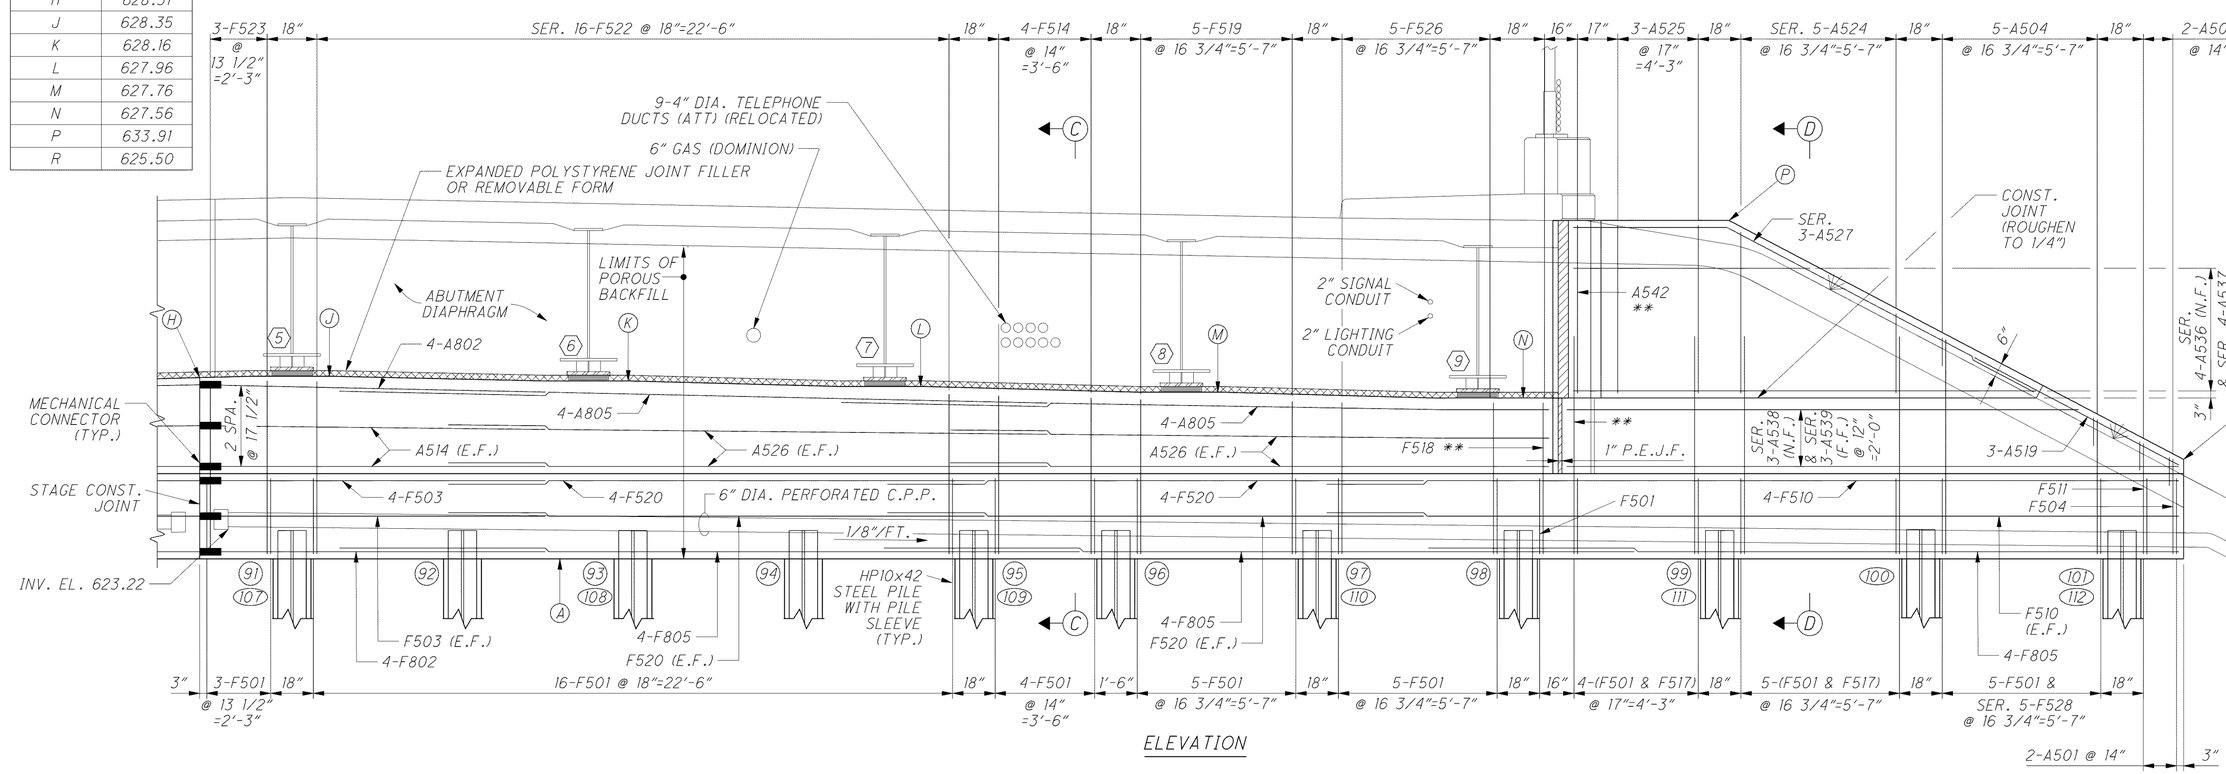

ELEVATION

DESIGN AGENCY
ARCADIS
ARCADIS U.S., Inc.
1100 Superior Avenue, Suite 1250 Cleveland, Ohio 44114
Tel: 216-781-6177 Fax: 216-781-6243 www.arcadis-us.com

DESIGNED	DRAWN	REVIEWED	DATE
RBB	MPB	CMD	4/07
CHECKED	REVISED	STRUCTURE FILE NUMBER	
SKS		4300823	

FORWARD ABUTMENT DETAILS
BRIDGE NO. LAK-2-0542
LOST NATION ROAD OVER STATE ROUTE 2

LAK-2-3.32
PID 13486

23 / 47

1569
1679

G:\Project\CV0000048A001\Drawing\LAK\13486\bridge\LAK002_0542C\sheets\002_0542CAF001.dgn 6/26/2008 3:37:18 PM jrufener