NOTES

1. FOR STAGE 1, PHASE B, STEP 3 CONSTRUCTION OF THE REAR ABUTMENT DIAPHRAGM SEE SHEET 33/47.
2. FOR FORWARD ABUTMENT DIAPHRAGM DETAILS SEE SHEETS 35/47 AND 36/47.
3. FOR SECTION A-A AND ADDITIONAL NOTES SEE SHEET 37/47.
4. FOR LIST OF ABBREVIATIONS, SEE SHEET 3/47.

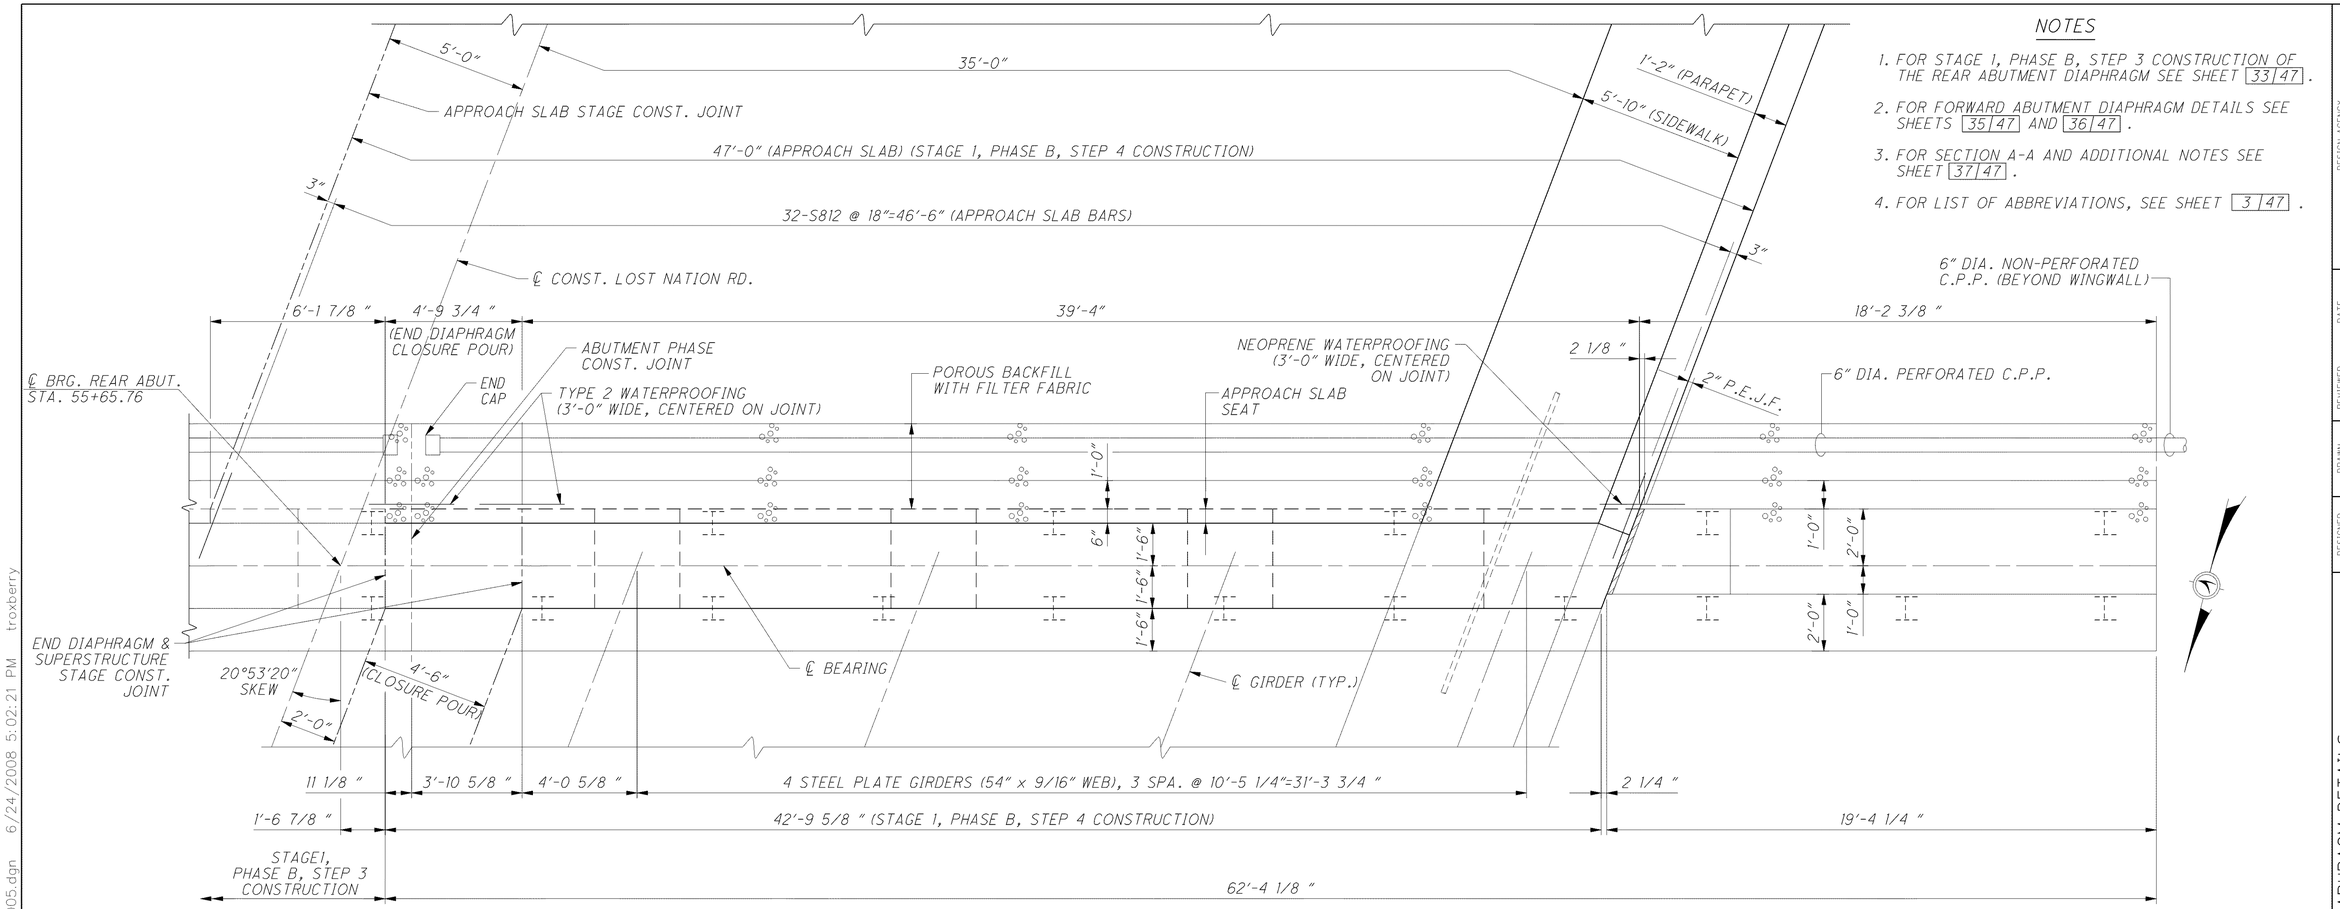

PLAN

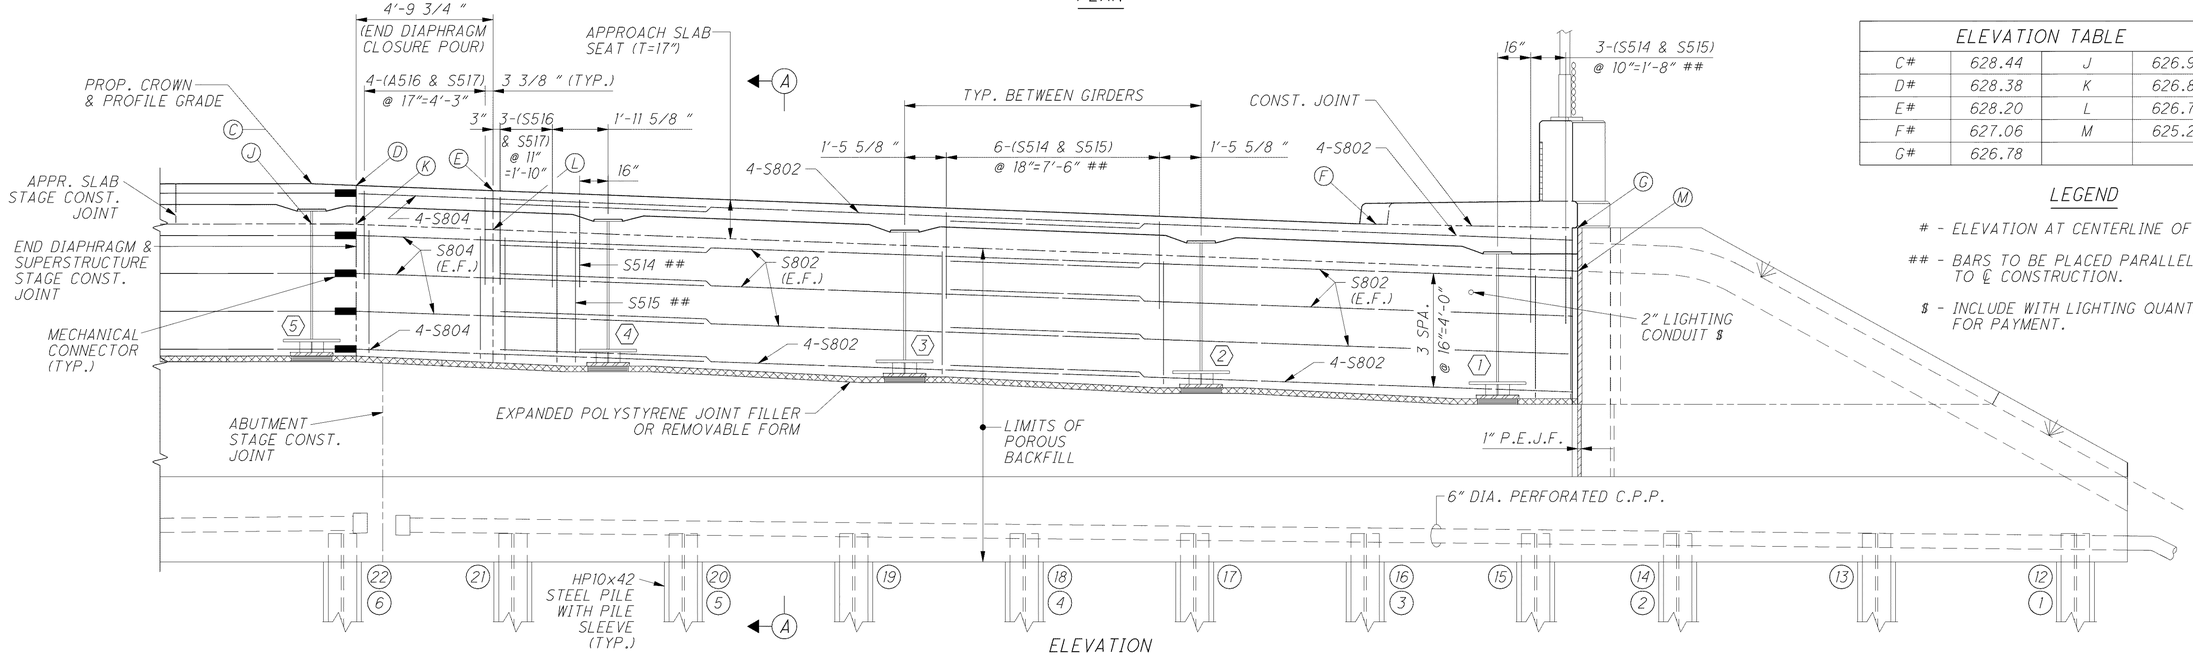

ELEVATION

ELEVATION TABLE			
C#	628.44	J	626.94
D#	628.38	K	626.88
E#	628.20	L	626.70
F#	627.06	M	625.24
G#	626.78		

LEGEND

- ELEVATION AT CENTERLINE OF BEARING

- BARS TO BE PLACED PARALLEL TO ℄ CONSTRUCTION.

$ - INCLUDE WITH LIGHTING QUANTITIES FOR PAYMENT.

DESIGN AGENCY
ARCADIS
ARCADIS U.S., Inc.
1100 Superior Avenue, Suite 1250 Cleveland, Ohio 44114
Tel: 216-781-6177 Fax: 216-781-6243 www.arcadis-us.com

DESIGNED	DRAWN	REVIEWED	DATE
RBB	MPB	CMD	4/07
CHECKED	REVISED	STRUCTURE FILE NUMBER	
SKS		4300823	

REAR ABUTMENT DIAPHRAGM DETAILS
BRIDGE NO. LAK-2-0542
LOST NATION ROAD OVER STATE ROUTE 2

LAK-2-3.32
PID 13486

g:\project\cv000048a001\drawing\lak\13486\bridge\lak002_0542c\sheets\002_0542CSD005.dgn 6/24/2008 5:02:21 PM troxberry