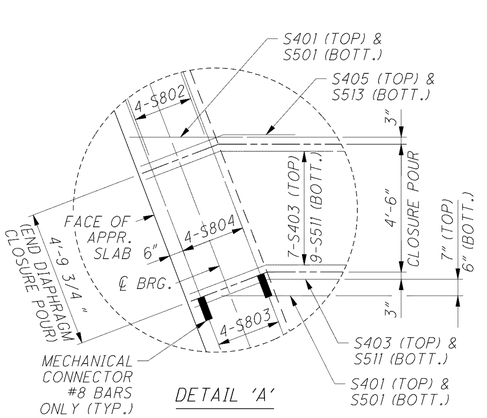

DETAIL 'A'

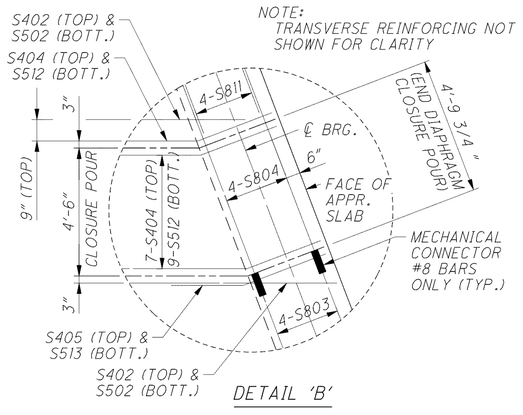

DETAIL 'B'

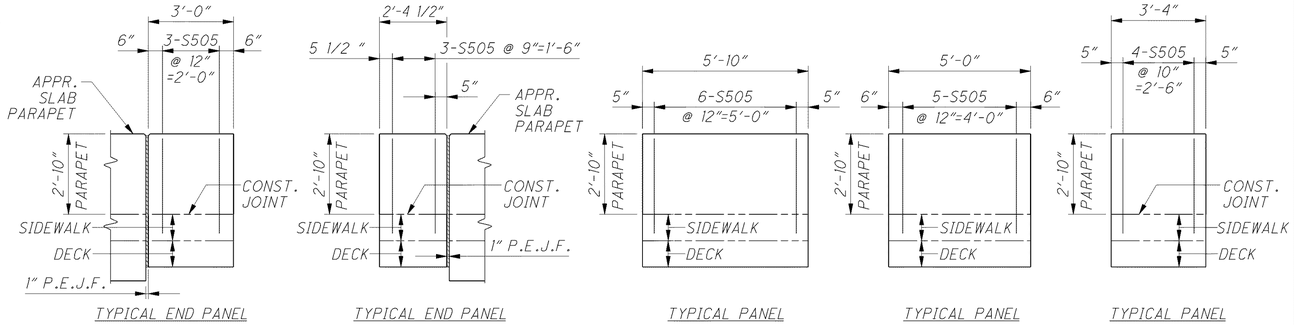

RAILING PANEL DETAILS

(HORIZONTAL REINFORCING NOT SHOWN)

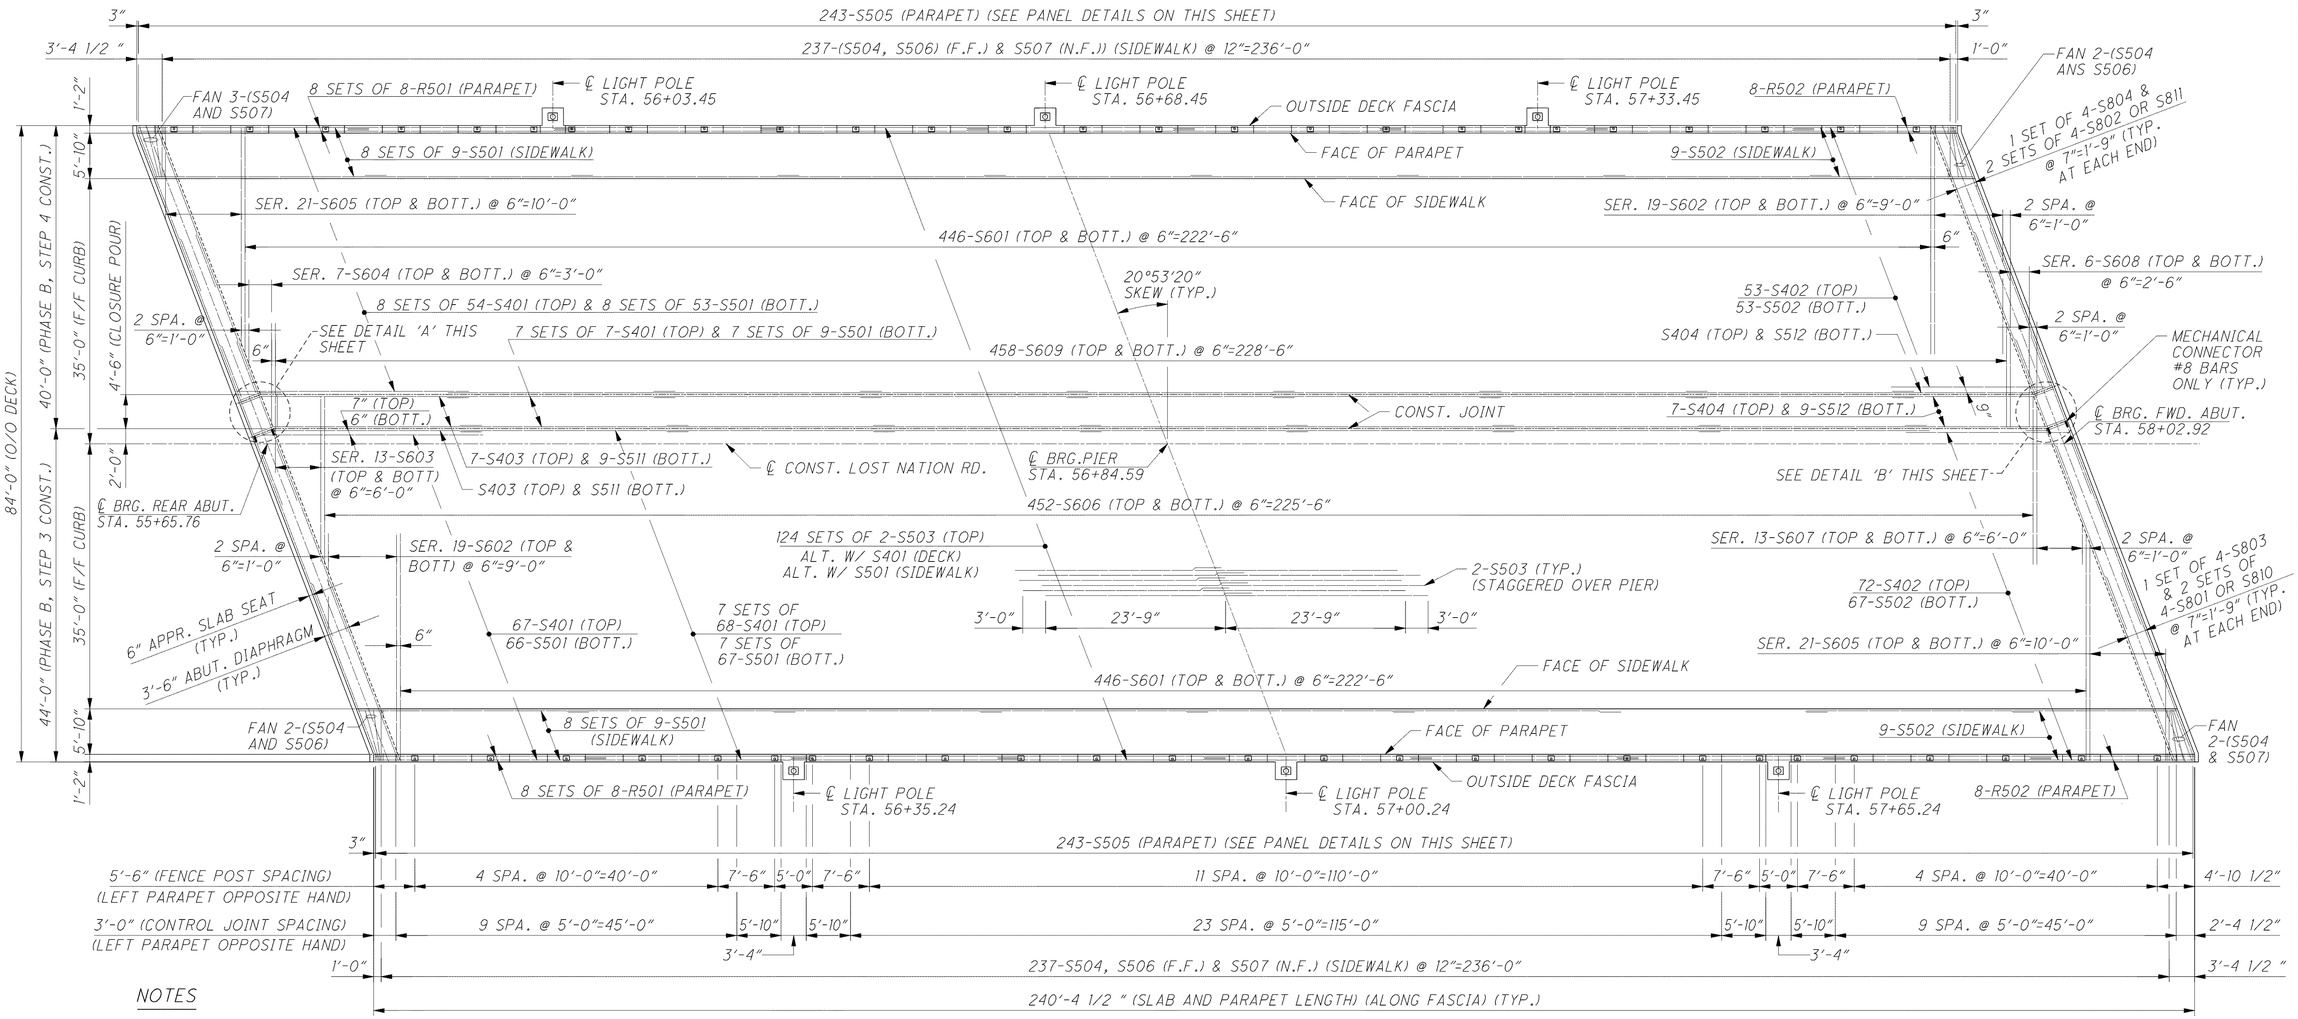

SLAB PLAN

NOTES

1. MINIMUM BAR LAPS:
   #4 BARS = 23" #5 BARS = 29"
   #6 BARS = 52" #8 BARS = 87"
2. FOR GIRDER DETAILS AND NOTES SEE SHEET 29|47 .
3. FOR TRANSVERSE SECTION INCLUDING LONGITUDINAL BAR SPACING AND SCREED ELEVATION TABLE AND ADDITIONAL NOTES SEE SHEET 38|47 .
4. FOR ADDITIONAL LIGHT POLE PILASTER NOTES AND DETAILS SEE SHEET 40|47 .
5. FOR LIGHTING PLANS SEE LP301 AND LP302.
6. FOR LIST OF ABBREVIATIONS, SEE SHEET 3|47 .

DESIGN AGENCY
ARCADIS
ARCADIS U.S., Inc.
1100 Superior Avenue, Suite 1250 Cleveland, Ohio 44114
Tel: 216-781-6177 Fax: 216-781-6243 www.arcadis-us.com

DESIGNED RBB | DRAWN MPB | REVIEWED CMD | DATE 4/07
CHECKED SKS | REVISED | STRUCTURE FILE NUMBER 4300823

SLAB PLAN
BRIDGE NO. LAK-2-0542
LOST NATION ROAD OVER STATE ROUTE 2

LAK-2-3.32
PID 13486

39 / 47

1585
1679

g:\project\cv000048a001\drawing\lak13486\bridge\lak002_0542c\sheets\002_0542CDP001.dgn 6/24/2008 4:56:12 PM troxberry