LEGEND

* - INCLUDE WITH ROADWAY QUANTITIES FOR PAYMENT

NOTES

1. FOR LIST OF ABBREVIATIONS SEE SHEET 4/25 .
2. FOR SECTION R-R SEE SHEET 21/25 .
3. FOR ADDITIONAL APPROACH SLAB AND PARAPET REINFORCEMENT SEE SHEET 21/25 AND 23/25 .

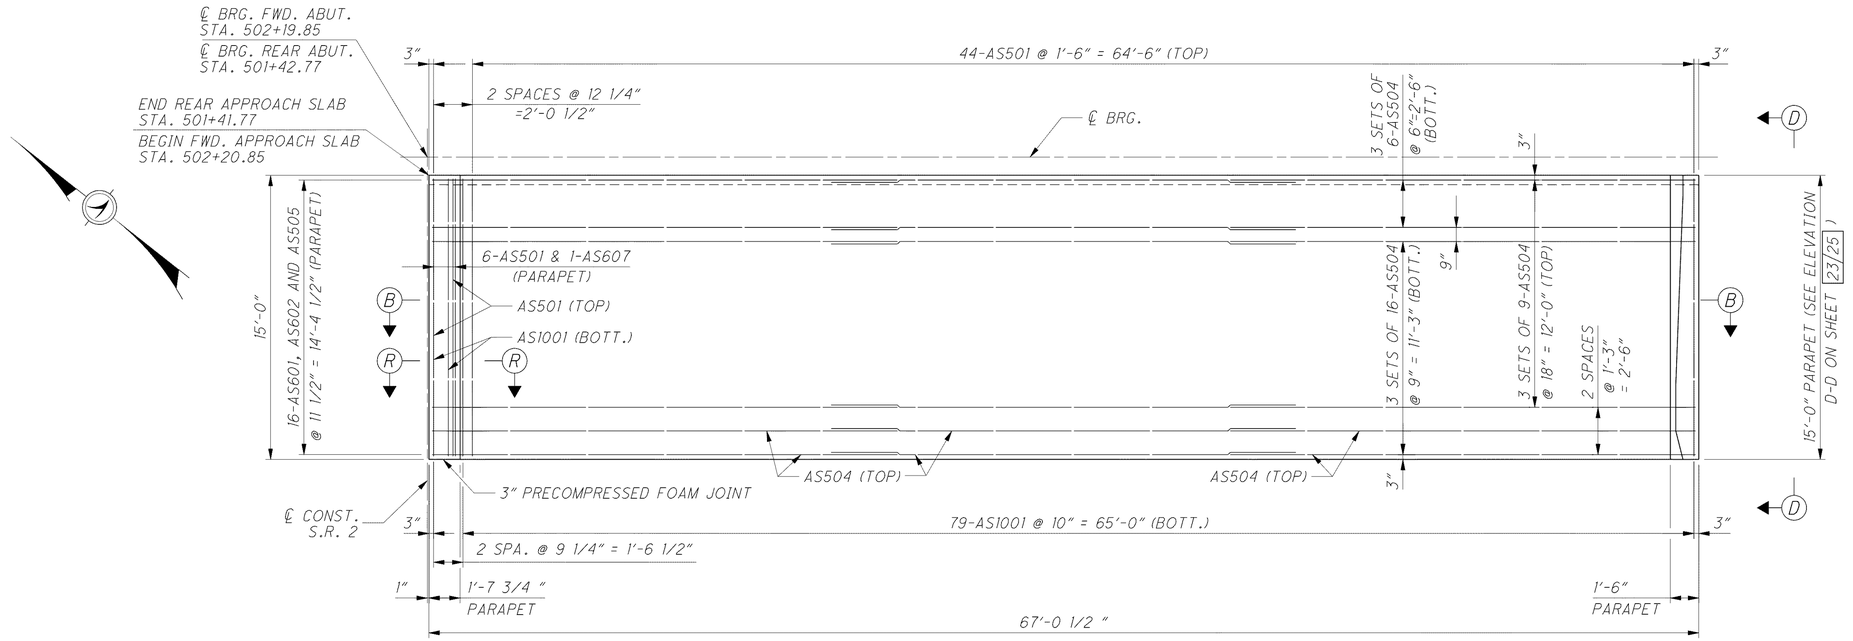

RIGHT STRUCTURE APPROACH SLAB

(REAR APPROACH SLAB SHOWN, FORWARD SIMILAR)

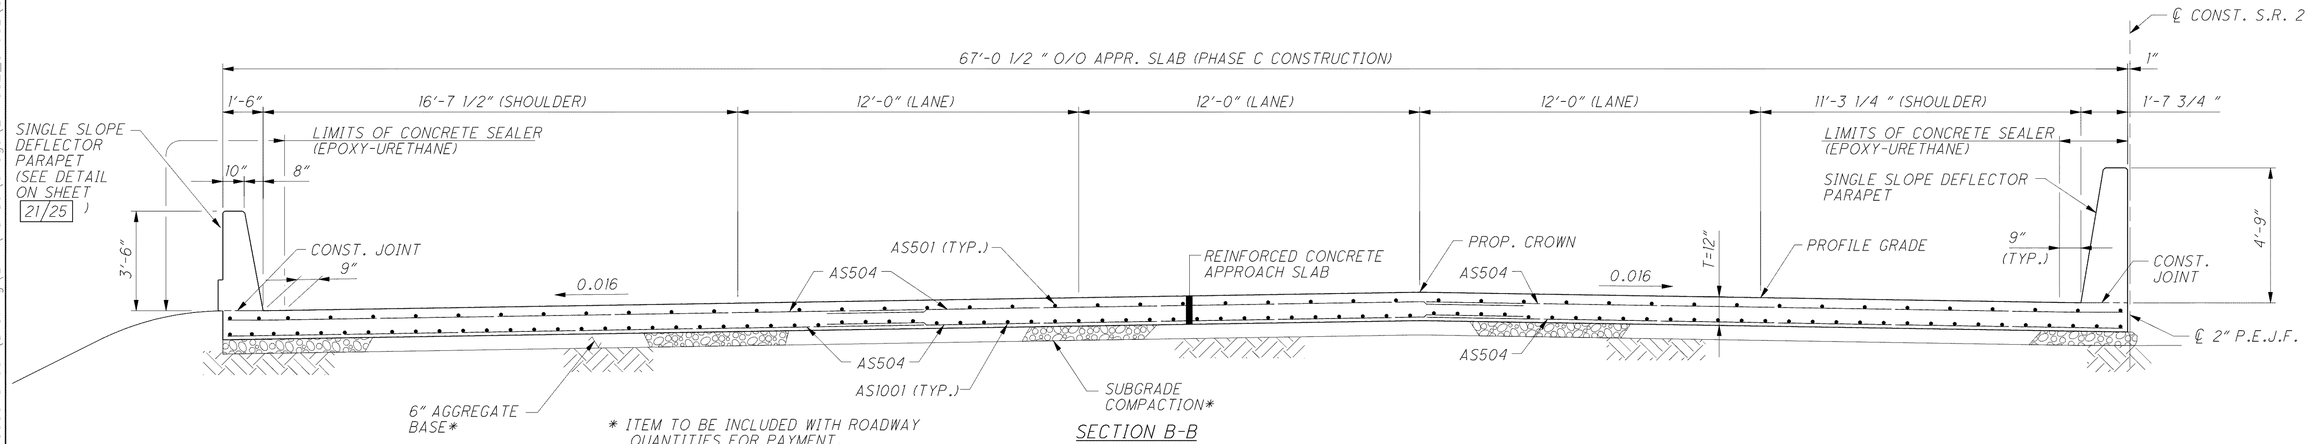

* ITEM TO BE INCLUDED WITH ROADWAY QUANTITIES FOR PAYMENT.

SECTION B-B

DESIGN AGENCY
ARCADIS
ARCADIS U.S., Inc.
100 Superior Avenue, Suite 1250 Cleveland, Ohio 44114
Tel: 216-781-6177 Fax: 216-781-6243 www.arcadis-us.com

DESIGNED	DRAWN	REVIEWED	DATE
SKS	TMR	CMD/FJG	12/07
CHECKED	REVISED	STRUCTURE FILE NUMBER	
RBB		43000912(LL) 43000920(R)	

APPROACH SLAB PLAN AND SECTION
BRIDGE NO. LAK-2-0760 L&R
STATE ROUTE 2 OVER NEWELL CREEK

LAK-2-3.32
PID 13486

1615
1679

G:\Project\CV000048A001\Drawing\LAK\13486\bridge\LAK002_0760L\sheets\002_0760CMD002.dgn 6/26/2008 10:01:54 AM troxberry