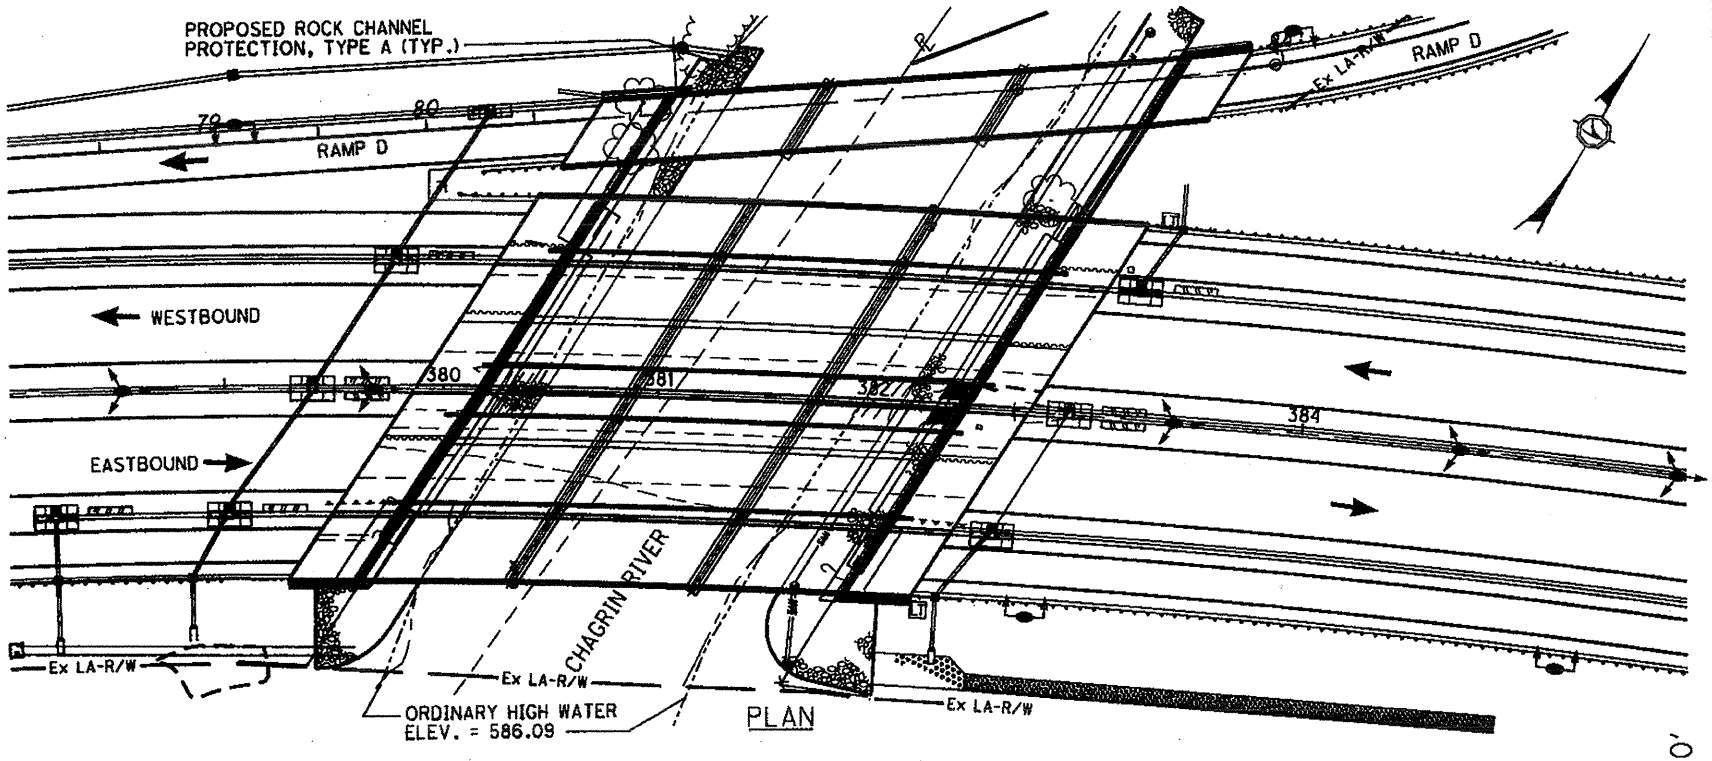

PLAN

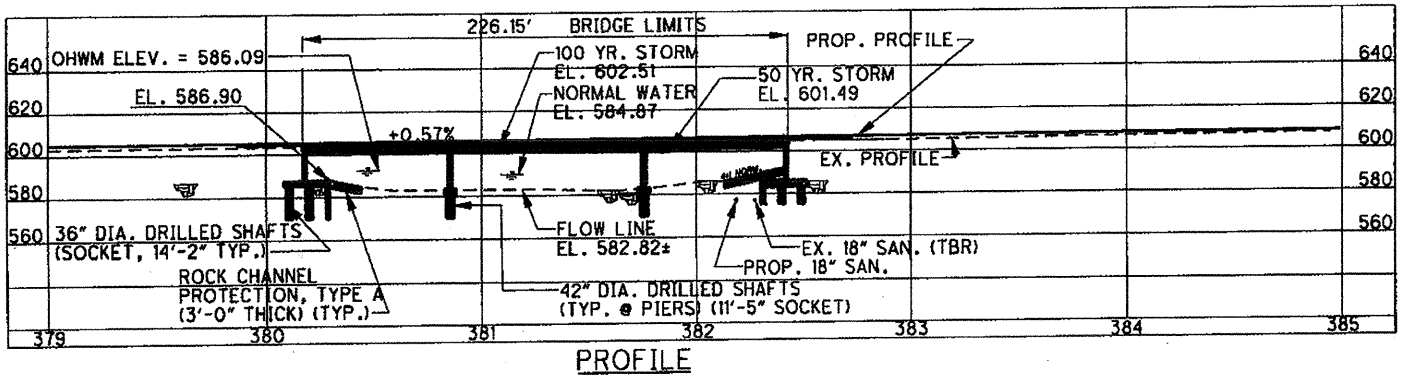

PROFILE

PLAN SCALE 1"=80'
CROSS SECTION HORIZ. SCALE 1"=80'

LAK-2-3.32 AND LAK-2-7.76 PID 13486 & 79545
PROPOSED IMPACTS FOR STREAM NO. 16
CHAGRIN RIVER
STA 381+16

SHEET 1 OF 2

STATE OF OHIO DEPARTMENT OF TRANSPORTATION