FED. RD. DIVISION	STATE	PROJECT	
2	OHIO	F-329 (15)	

36
297

LAKE COUNTY
LAK-2-4.42

Marker to be furnished and erected on the Left by the State of Ohio before the acceptance of this project.

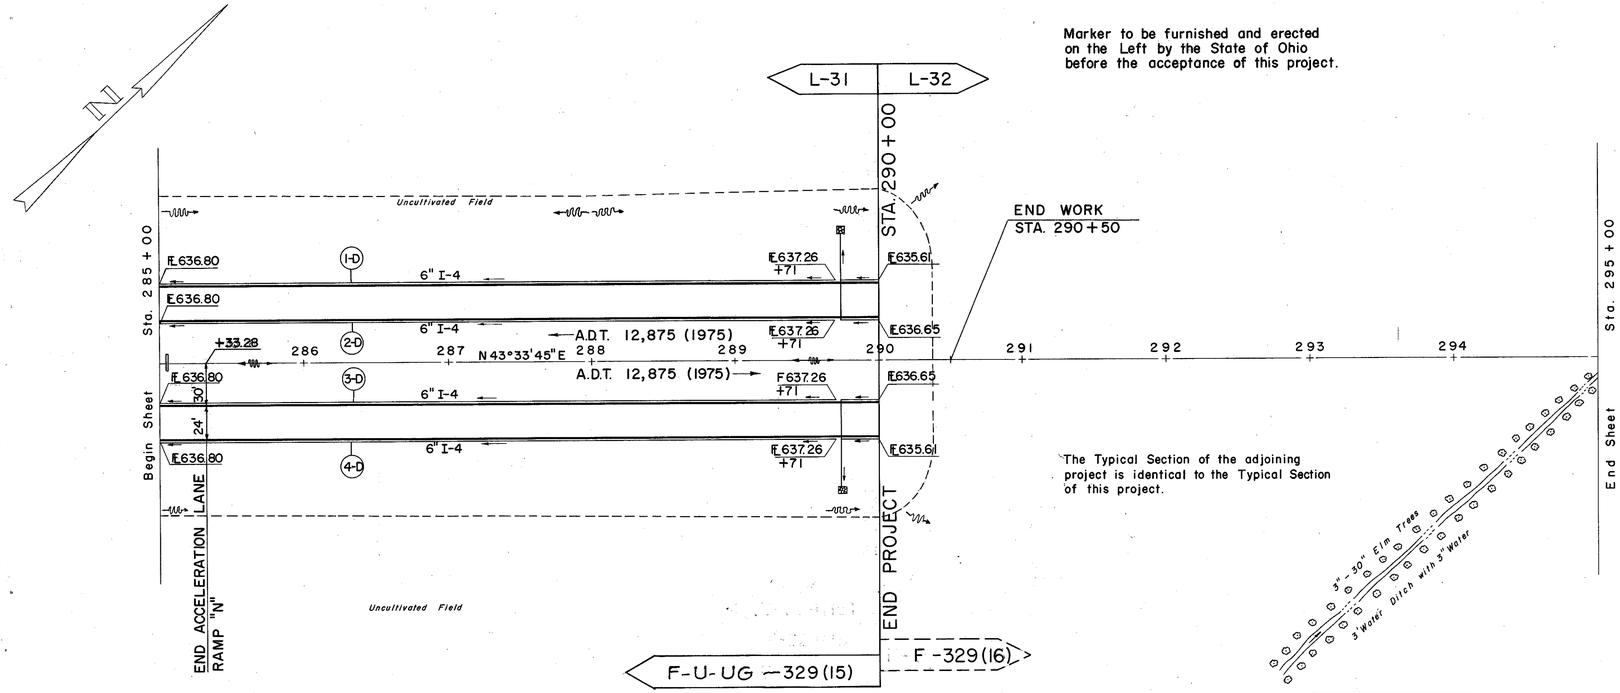

The Typical Section of the adjoining project is identical to the Typical Section of this project.

B.M. #21 Lag Bolt in base 30" Ash
160' Rt. Sta. 293+00
Elev. 633.334

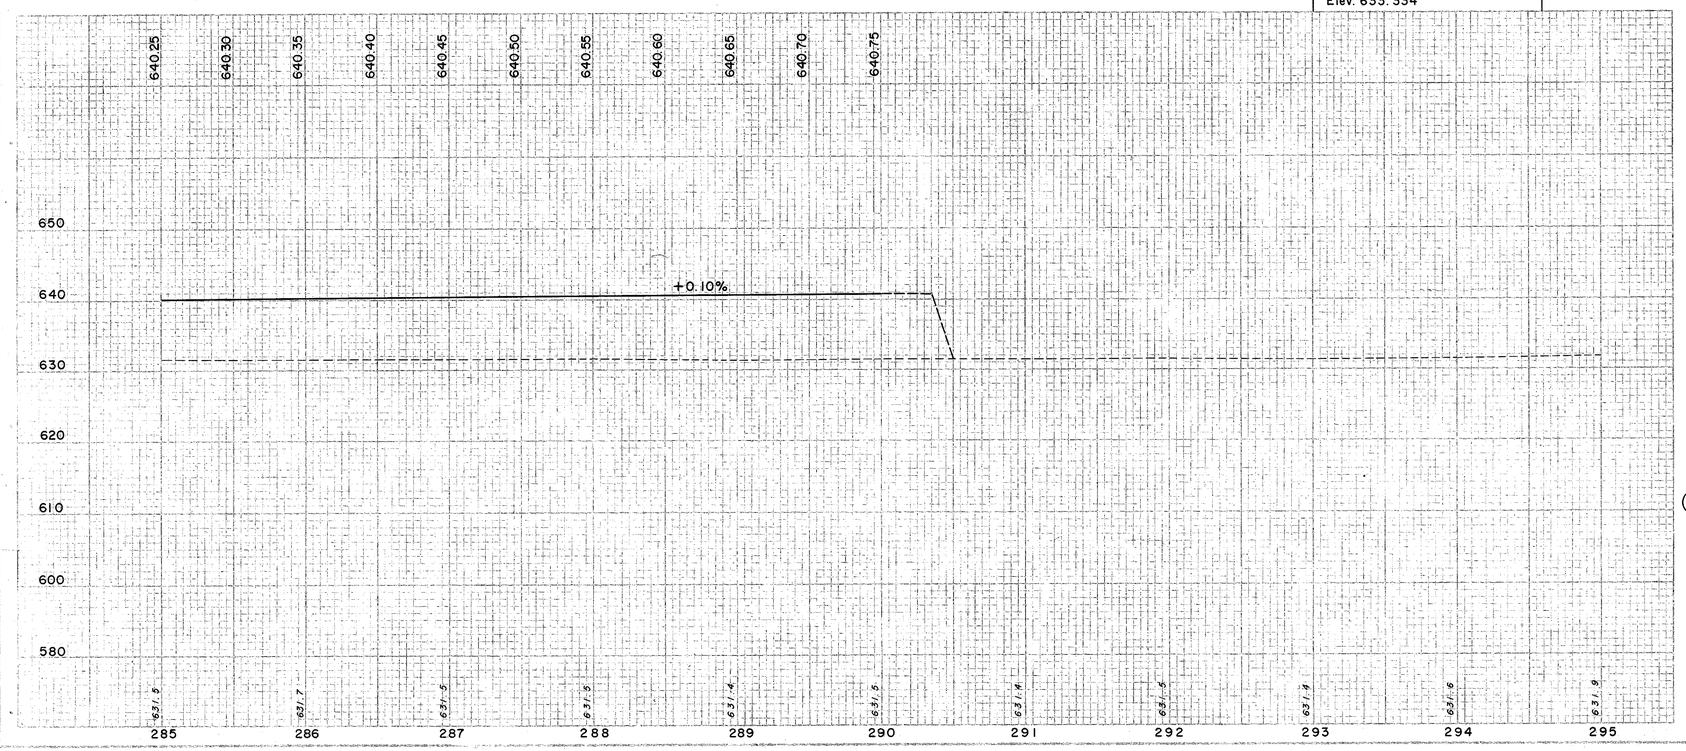

Ⓓ DRAINAGE

REF. NO.	STATION FROM	STATION TO	SIDE	I-2 CL. A STORM SEWER LINES PAVT. SEC. M-6.1(c) OR M-6.1(b) 8"	I-2 8" OUTLET PIPE SEC. M-6.4(c) L.F.	I-4 6" PIPE UNDER DRAIN (SHALLOW)	I-5 8"X8"X6" TEE SEC. M-6.5 (b) OR SEC. M-6.8 (b) EACH	I-5 8"X6" INCR-EASER	I-5 6" 90° BEND	S-29 DRAINAGE OF STRUCT. #2 AGGR. C.Y.
1-D	285+00	290+00	LT	50	10	496	1			0.3
2-D	285+00	290+00	LT			496		1	1	
3-D	285+00	290+00	RT.			496		1	1	
4-D	285+00	290+00	RT.	50	10	496	1			0.3

EXCAVATION	= 47 C.Y.
EMBANKMENT	= 25,167 C.Y.
EMBANKMENT + 20%	= 30,200 C.Y.

STA. 285+00 TO STA. 290+00