FED. AID PROJECT	STATE	PROJECT		113
2	OHIO	U-329 (15)		297

LAKE COUNTY
LAK-2-4.42

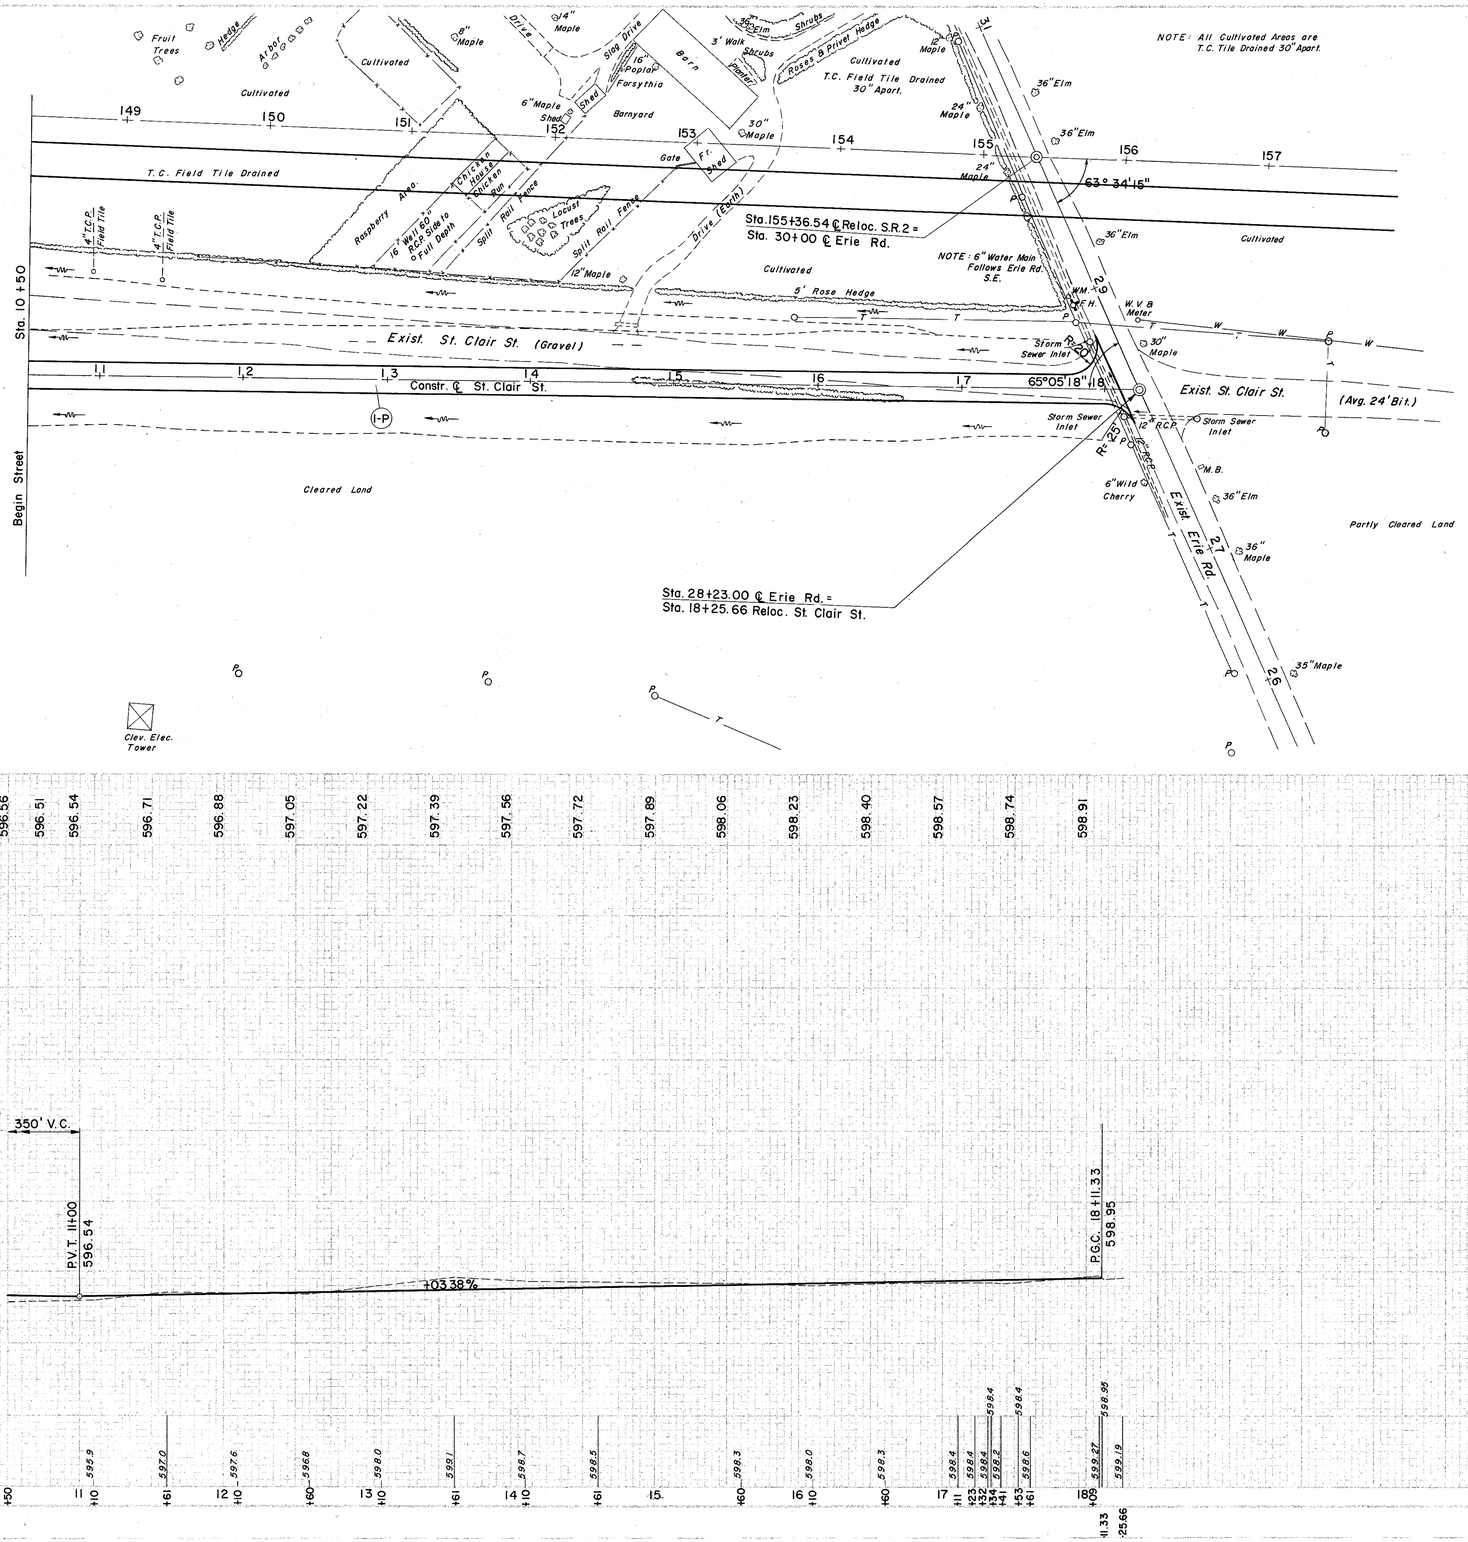

Ⓟ PAVEMENT

REF NO.	STATION FROM	STATION TO	SIDE	B-19 CRUSHED AGGR. BASE COURSE 5" C.Y.	E-1 COMPACTED SUB-GRADE S.Y.	M-10 CALCIUM CHLORIDE TONS
1-P	10+50	18+12±		240	1727	0.86

EXCAVATION	=	3,371 C.Y.
EMBANKMENT	=	57 C.Y.
EMBANKMENT = 20 %	=	68 C.Y.

RELOC. ST. CLAIR STREET STA. 10+50 TO STA. 18 + 25.66