MICROFILMED
SEP 23 1986

FED. RD. DIVISION	STATE	PROJECT	
2	OHIO	F-U-329 (15)	

262
297

LAKE COUNTY
SEC. LAK-2-4.42

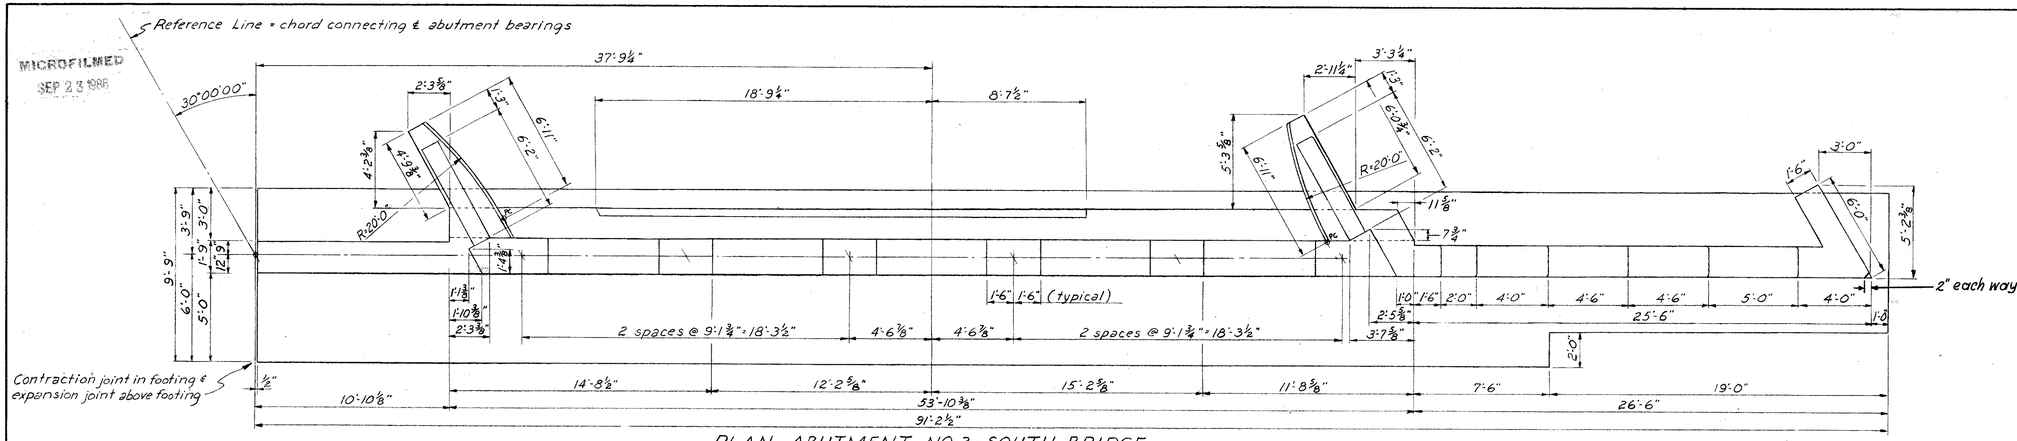

PLAN - ABUTMENT NO.2 - SOUTH BRIDGE

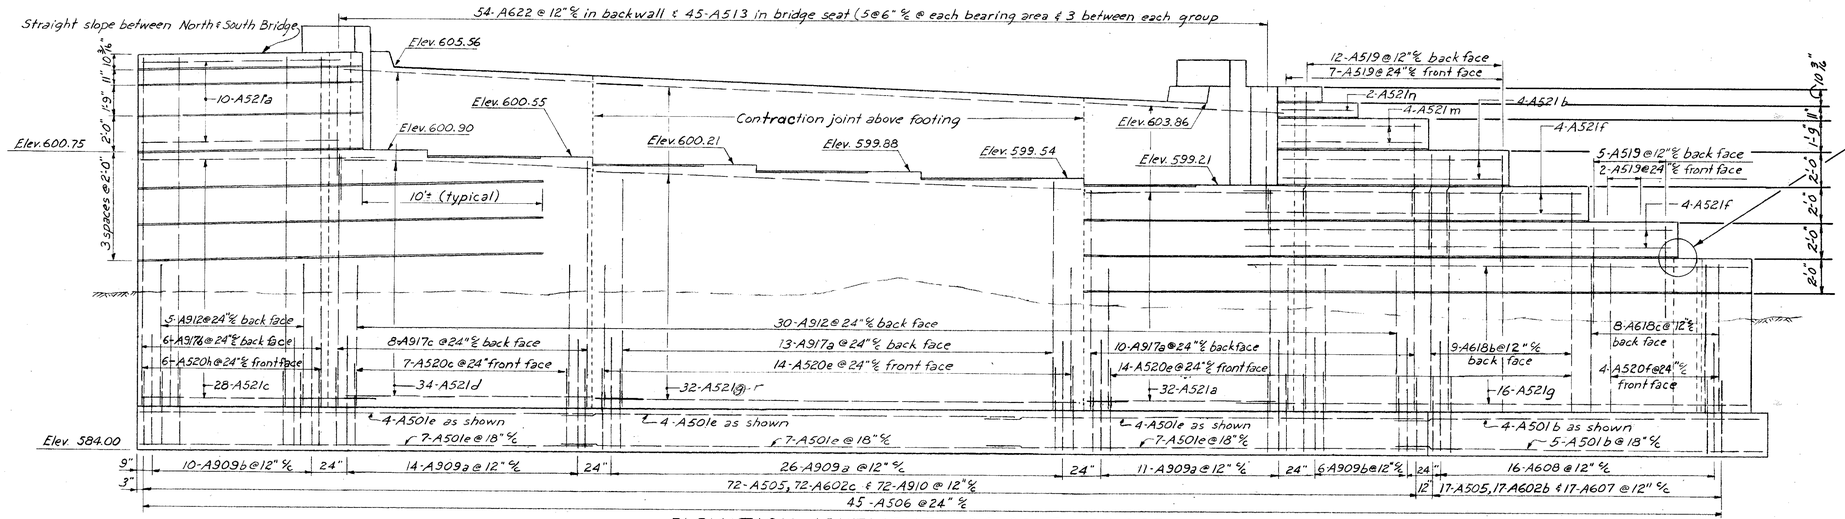

ELEVATION - ABUTMENT NO.2 - SOUTH BRIDGE

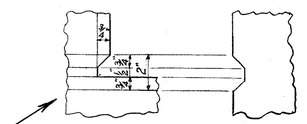

RUSTICATION GROOVE DETAIL

NOTE: Reinforcing steel not shown in front face

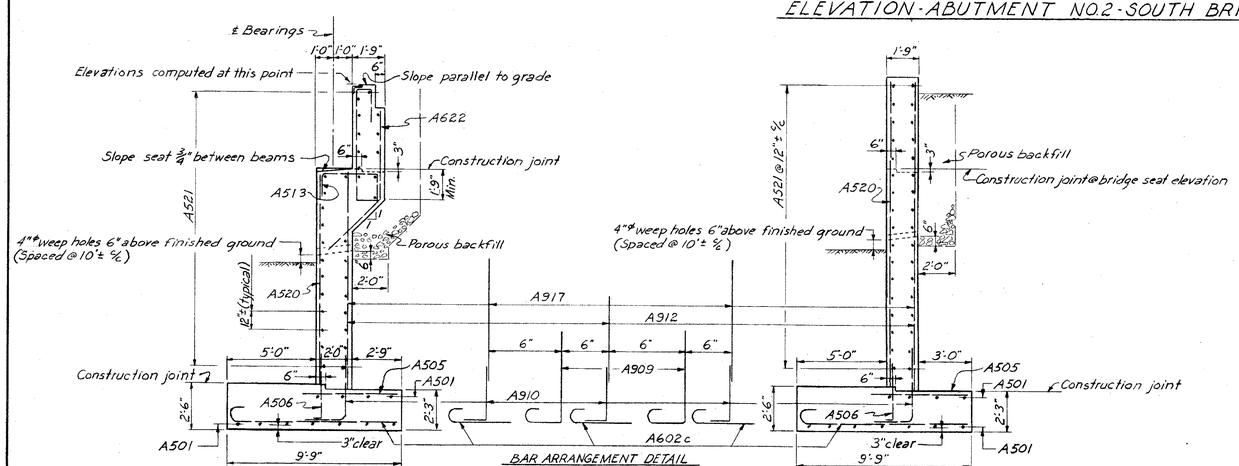

TYPICAL SECTION - ABUTMENT NO.2

TYPICAL WALL SECTION @ ABUTMENT NO.2 OVER 18 FEET HIGH

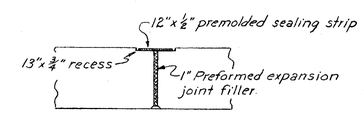

EXPANSION JOINT DETAIL

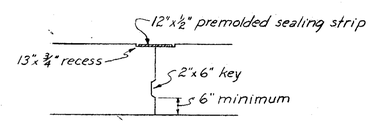

CONTRACTION JOINT DETAIL

PREPARED BY
CAPITOL ENGINEERING ASSOCIATES, DILLSBURG, PA.
FOR
STATE OF OHIO
DEPARTMENT OF HIGHWAYS
DIVISION OF DESIGN AND CONSTRUCTION
BUREAU OF BRIDGES

ABUTMENT NO. 2 SOUTH BRIDGE
BRIDGE NO. LAK-2-0527
RELOC. S.R.2 OVER CHAGRIN RIVER
LAKE COUNTY
STA. 179 + 25.00

DESIGNED	DRAWN	TRACED	CHECKED	REVISED DATE	REVISED
JJM	JJM				8-17-59