CALC BY		Lake County LAK-2-5.96	OHIO
DATE			FHWA REGION 5
CHKD BY			
DATE			

18
31

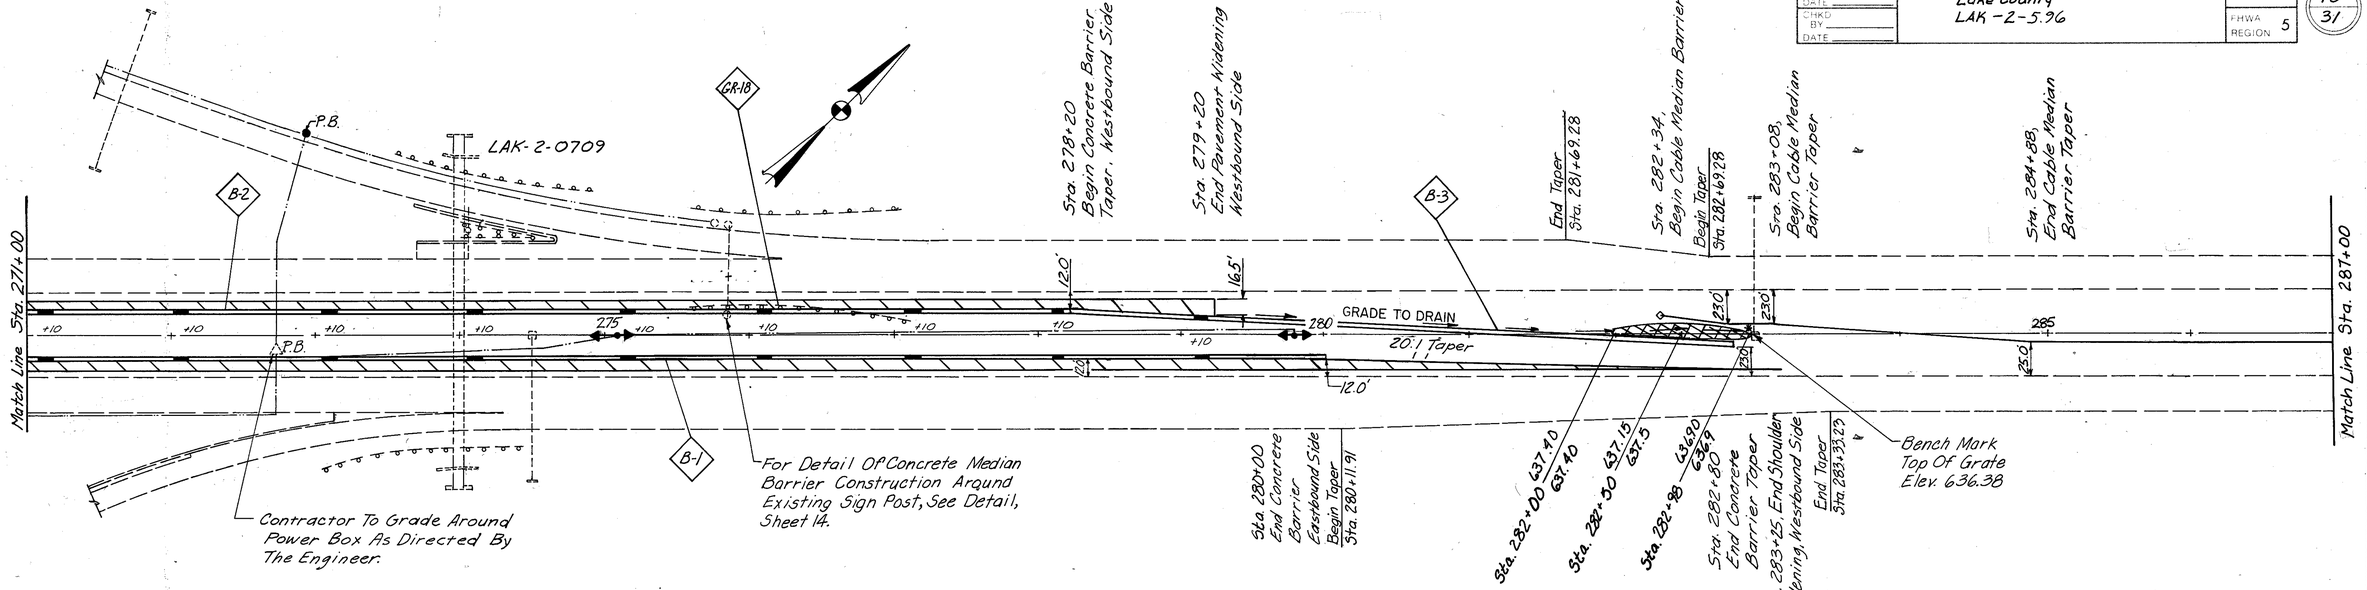

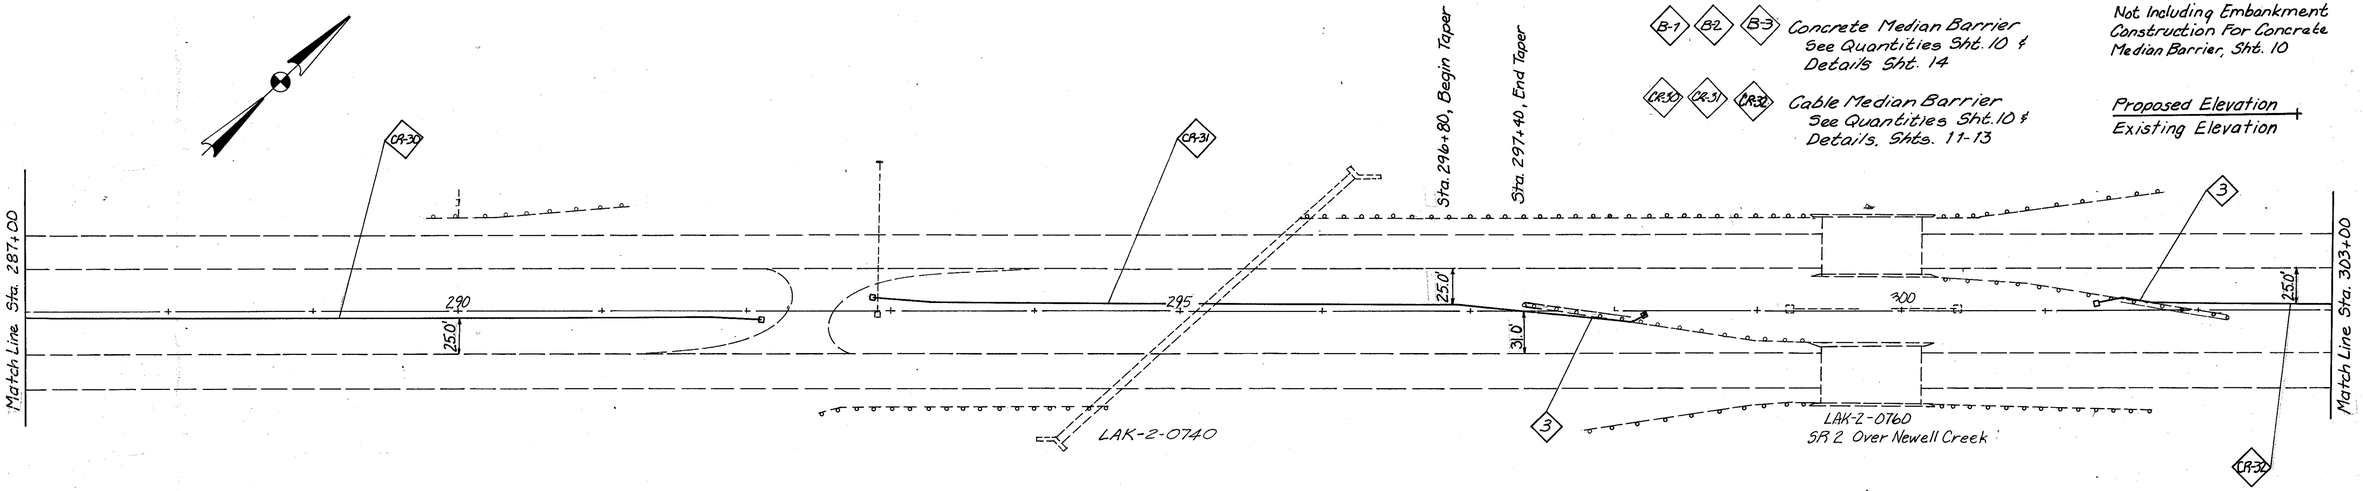

- Drainage Flow
- CR-18 Guardrail Removed For Storage See Quantities Sht. 10 & General Notes Sht. 8
- 3 Cable Median Barrier To Guardrail Transition, Type 3 See Detail Sht. 13
- Shoulder Widening See Quantities, Sht. 10 & Typical Sections, Sht. 5
- Ditch Excavation. Quantity Included In Item 203 Excavation Not Including Embankment Construction For Concrete Median Barrier, Sht. 10
- B-1, B-2, B-3 Concrete Median Barrier See Quantities Sht. 10 & Details Sht. 14
- CR-30, CR-31, CR-32 Cable Median Barrier See Quantities Sht. 10 & Details, Shts. 11-13
- Proposed Elevation / Existing Elevation

STA. 271+00 TO STA. 303+00