| FED. RD. DIVISION | STATE | PROJECT | |
|---|---|---|---|
| 2 | OHIO | | |

122
153

LAKE COUNTY
LAK-2-6.14

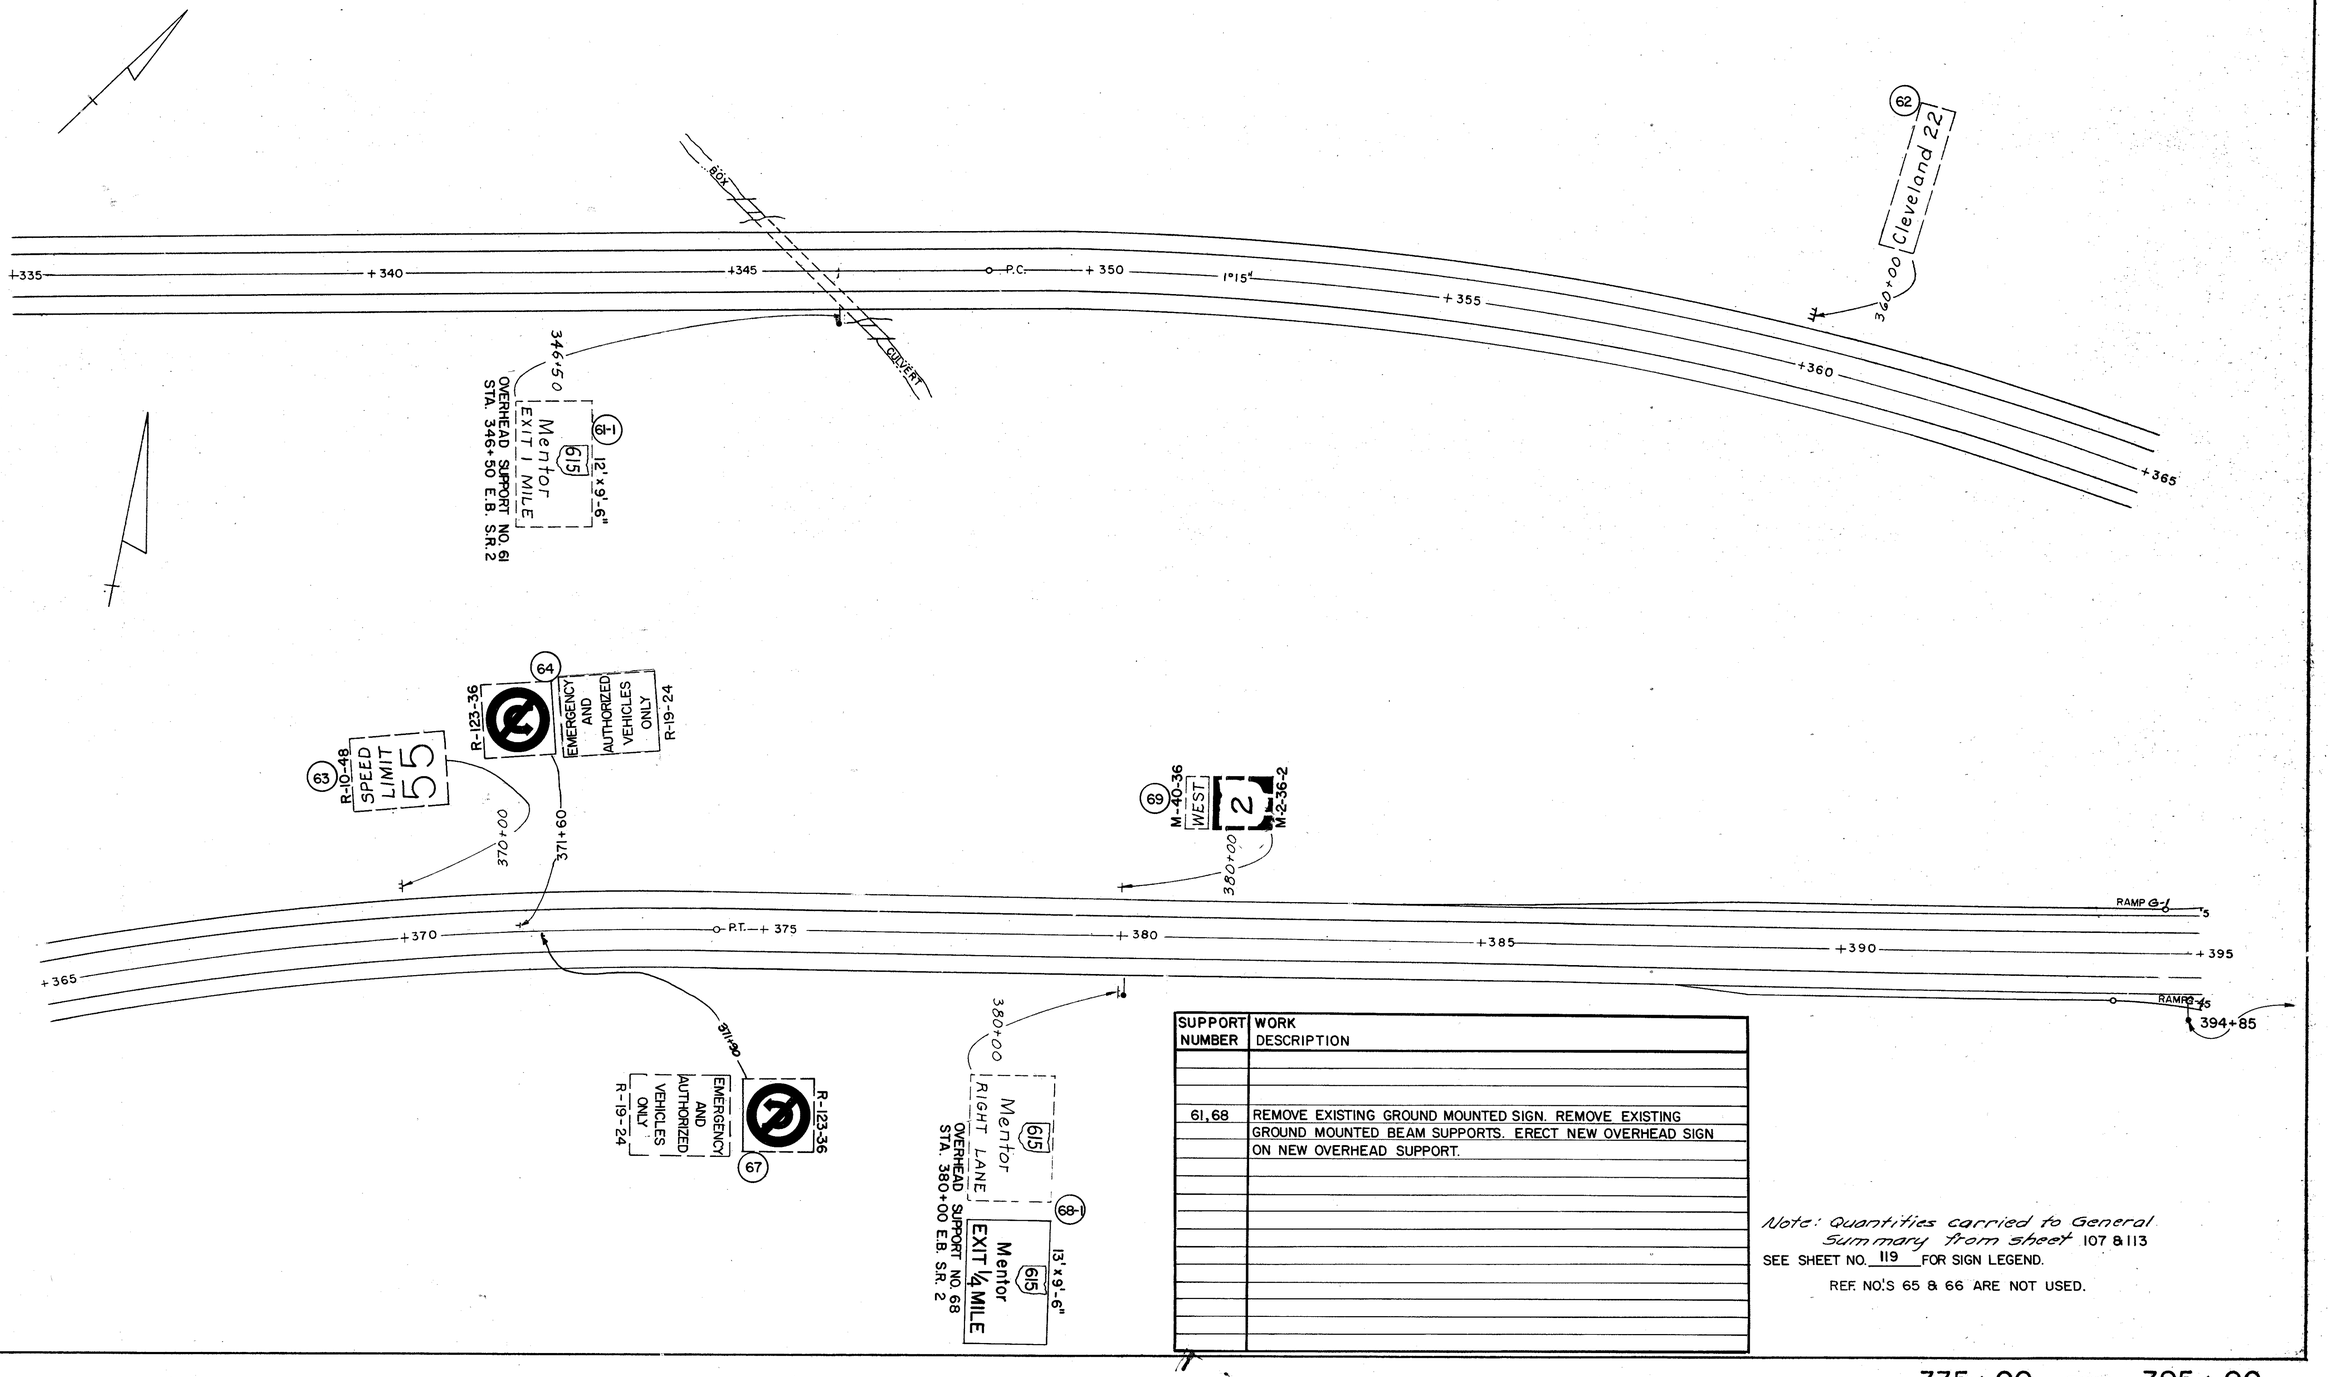


| SUPPORT NUMBER | WORK DESCRIPTION |
|---|---|
| | |
| | |
| | |
| 61, 68 | REMOVE EXISTING GROUND MOUNTED SIGN. REMOVE EXISTING |
| | GROUND MOUNTED BEAM SUPPORTS. ERECT NEW OVERHEAD SIGN |
| | ON NEW OVERHEAD SUPPORT. |

Note: Quantities carried to General Summary from sheet 107 & 113

SEE SHEET NO. 119 FOR SIGN LEGEND.

REF. NO.'S 65 & 66 ARE NOT USED.

335+00 — 395+00