FED. RD. DIVISION	STATE	PROJECT	
2	OHIO		

127
153

LAKE COUNTY
LAK-2-6.14

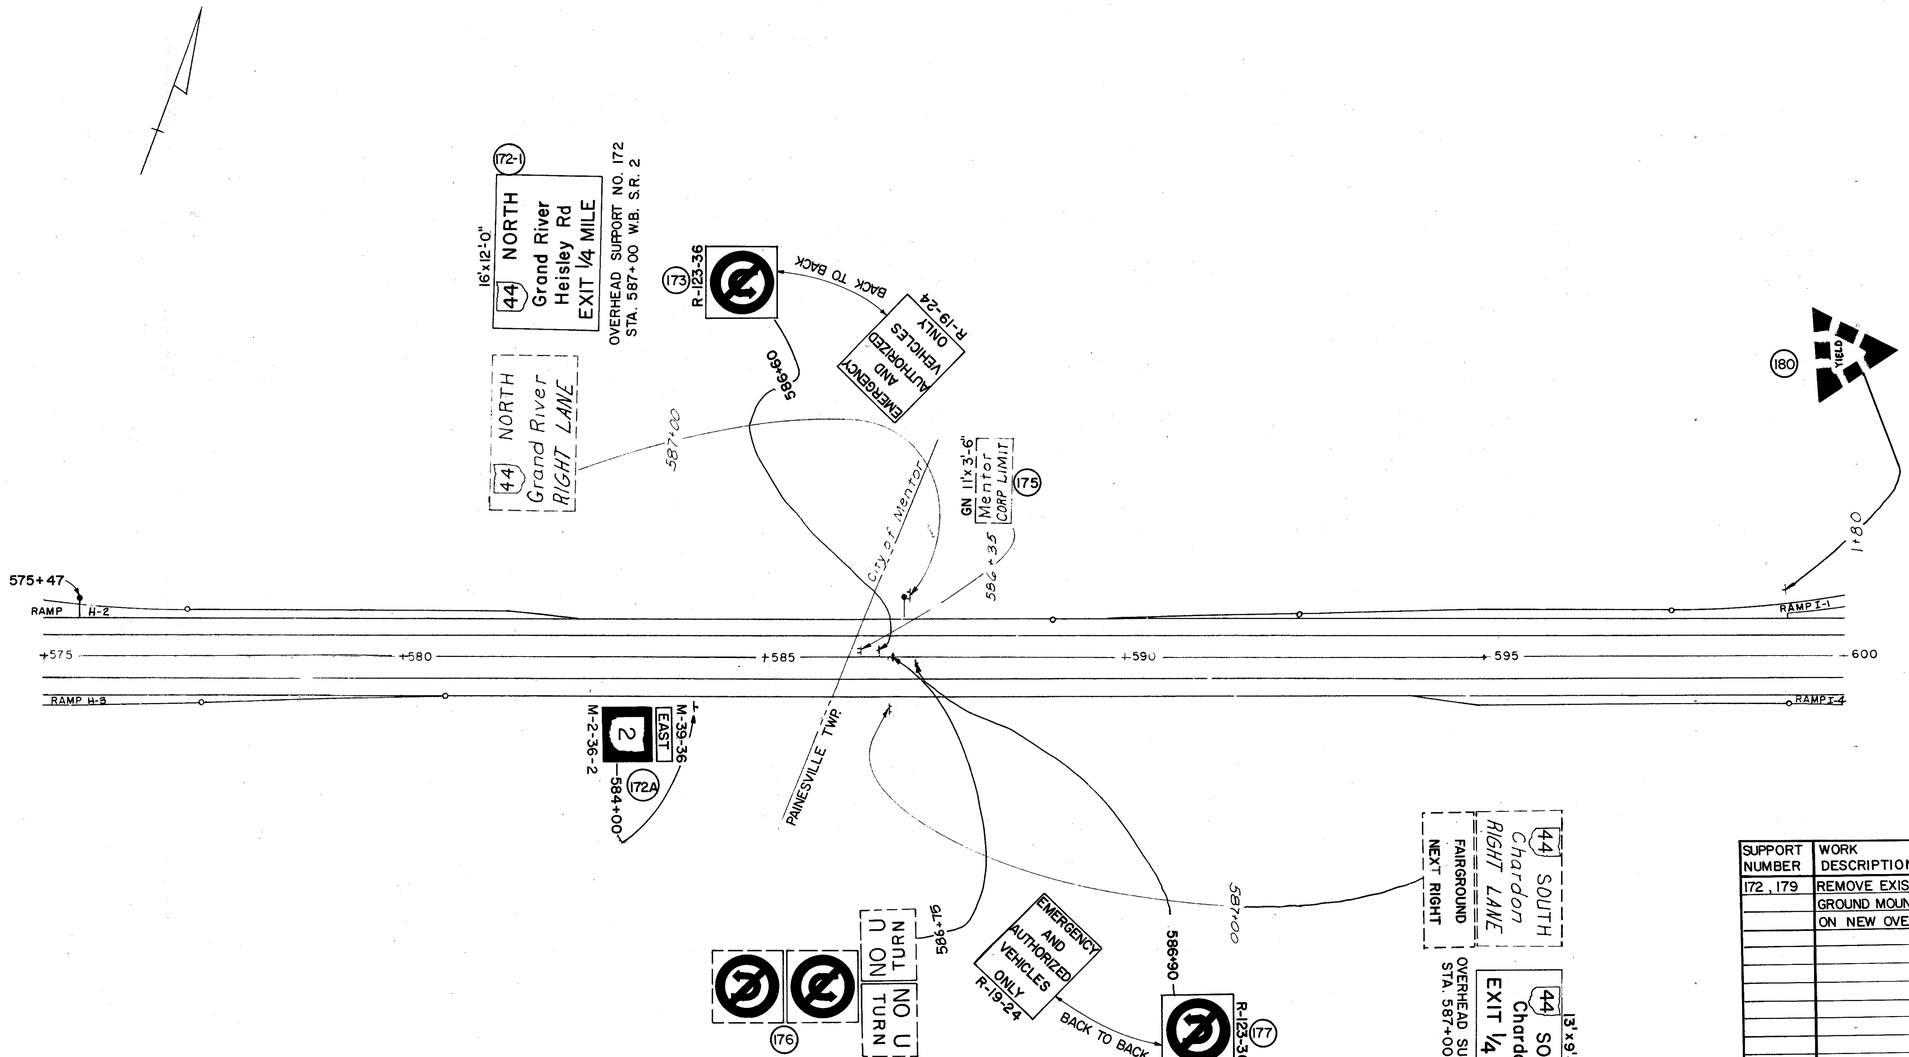

SUPPORT NUMBER	WORK DESCRIPTION
172, 179	REMOVE EXISTING GROUND MOUNTED SIGN. REMOVE EXISTING GROUND MOUNTED BEAM SUPPORTS. ERECT NEW OVERHEAD SIGN ON NEW OVERHEAD SUPPORT.

Note: Quantities carried to General Summary from sheet 110 & 114

SEE SHEET NO. 119 FOR SIGN LEGEND.

REF NO. 174 & 178 NOT USED

575+00 — 600+00