F.H.W.A. REGION	STATE	PROJECT	
5	OHIO		

19
86

LAKE COUNTY
LAK-20-17.14

SUB-SUMMARIES
SEEDING 54 SQ. YDS.
EXCAVATION 4 CU. YDS.
EMBANKMENT 6 CU. YDS.

SEEDING LIN FT.	SEEDING SQ YDS.	
65		
	54	
31		STA. 13+90

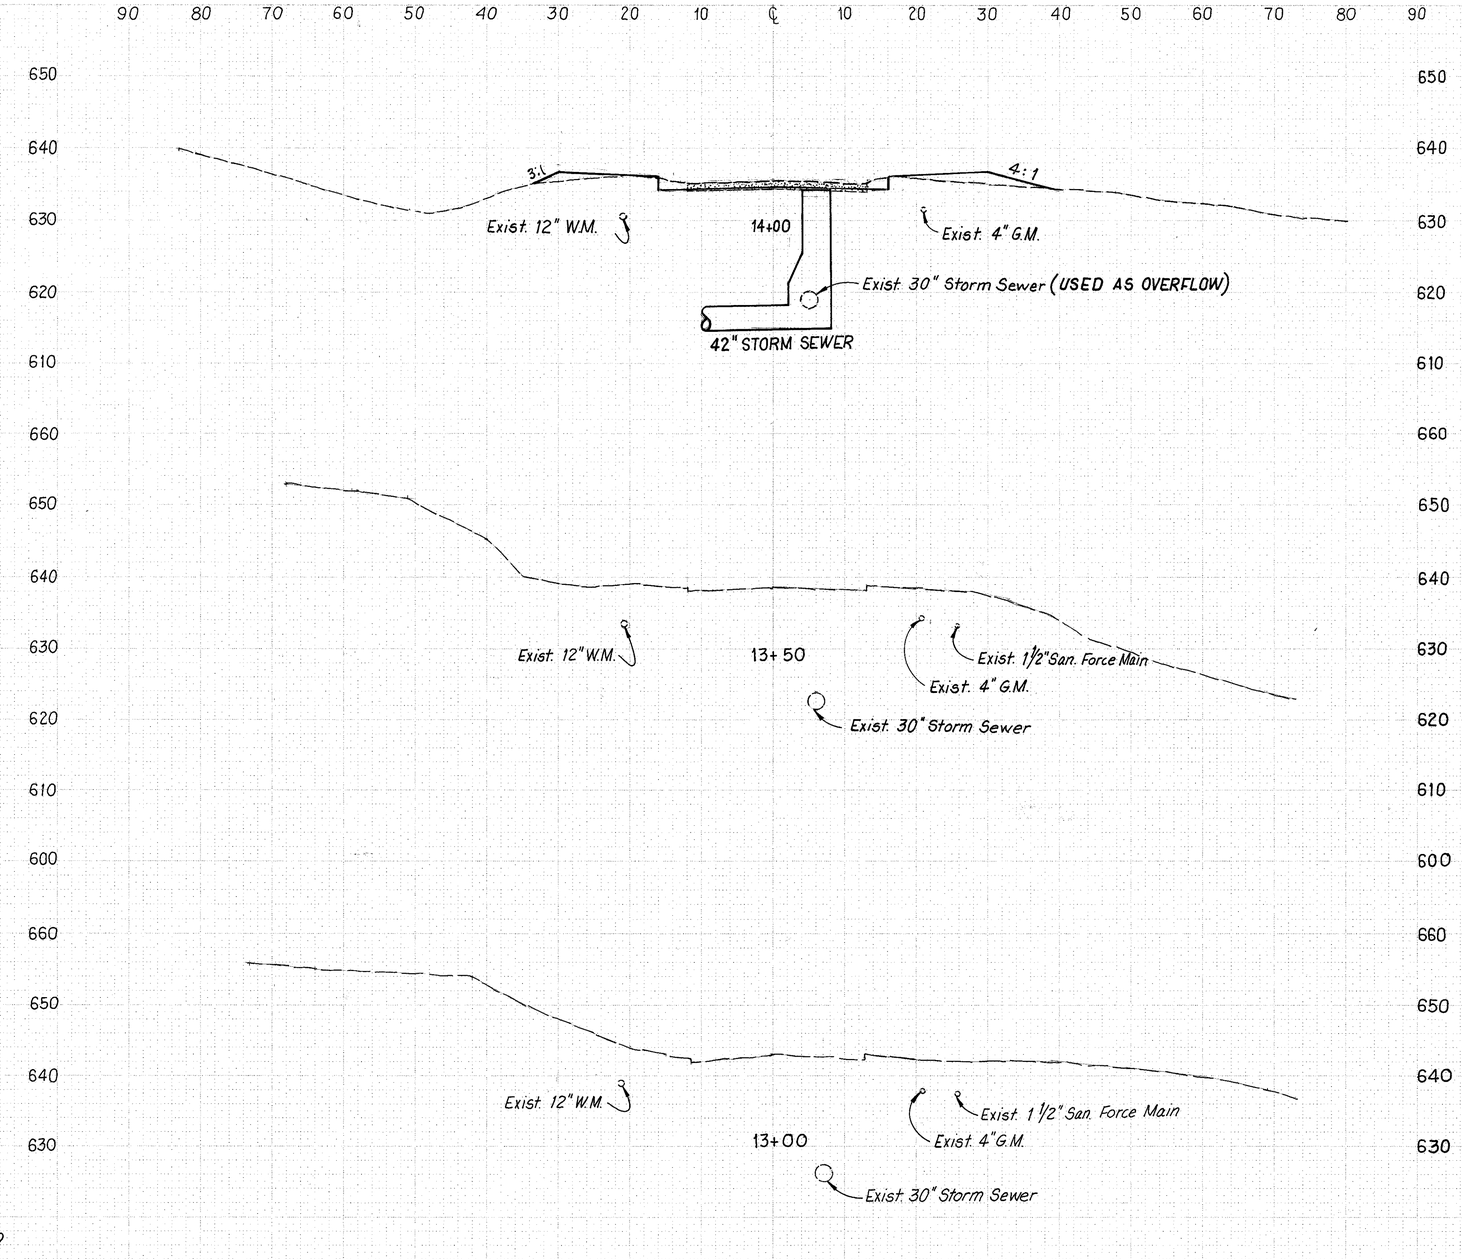

LEGEND
PAVEMENT REMOVED

	END AREA CUT	END AREA FILL	CU. YDS. CUT	CU. YDS. FILL
	10	32		
			4	6
STA. 13+90	10	0		

U.S. 20 OVER GRAND RIVER

U.S. 20 CROSS SECTIONS STA. 13+00 TO STA. 14+00

19

PLATE 3 CROSS SECTION - DOTTED
CHARLES BRUNING COMPANY
MADE IN U.S.A.