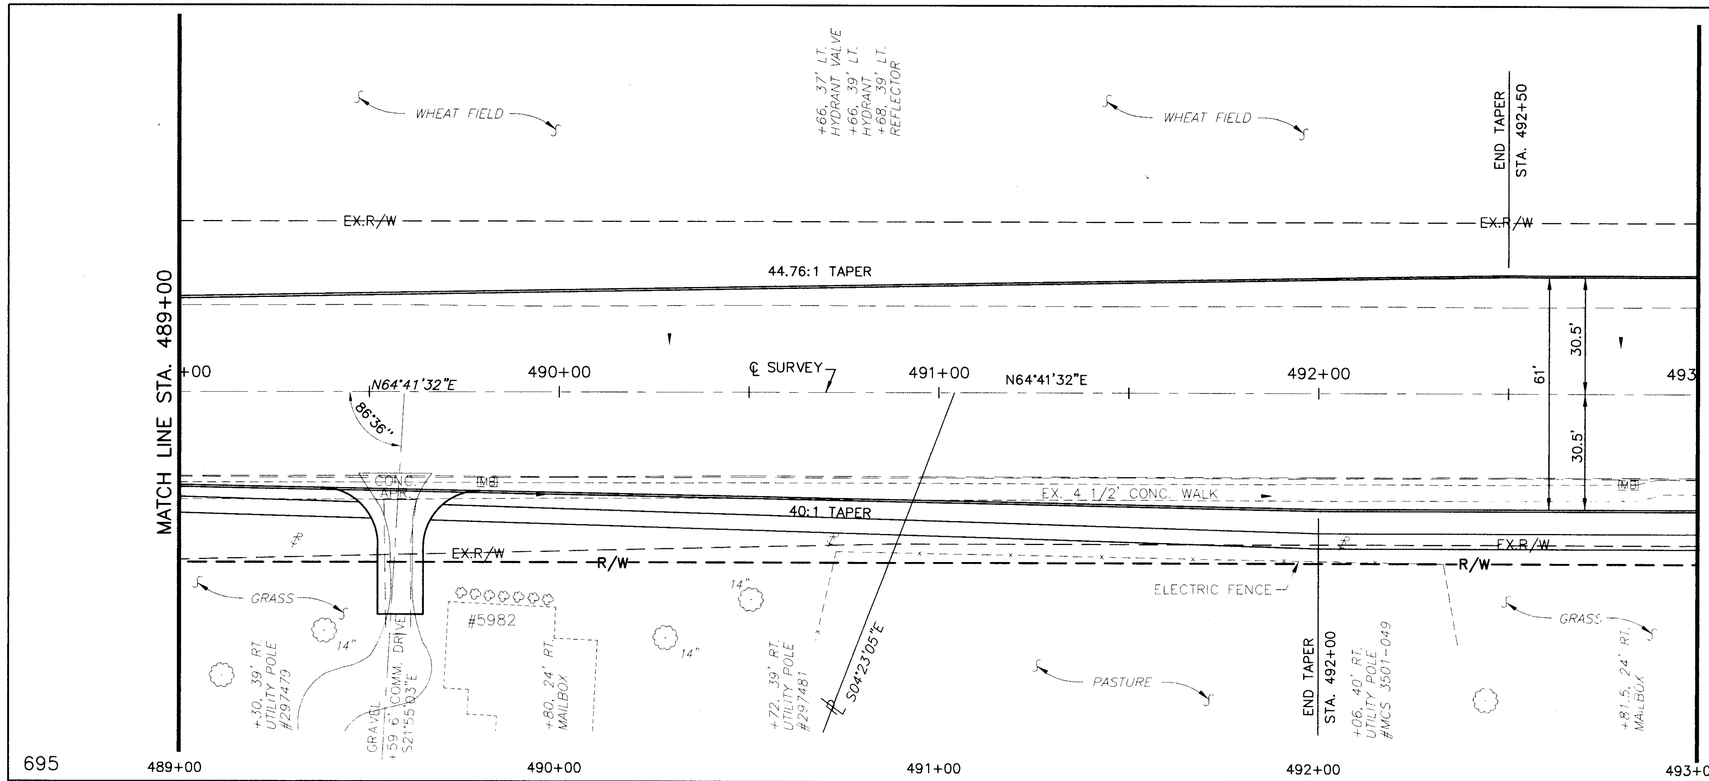

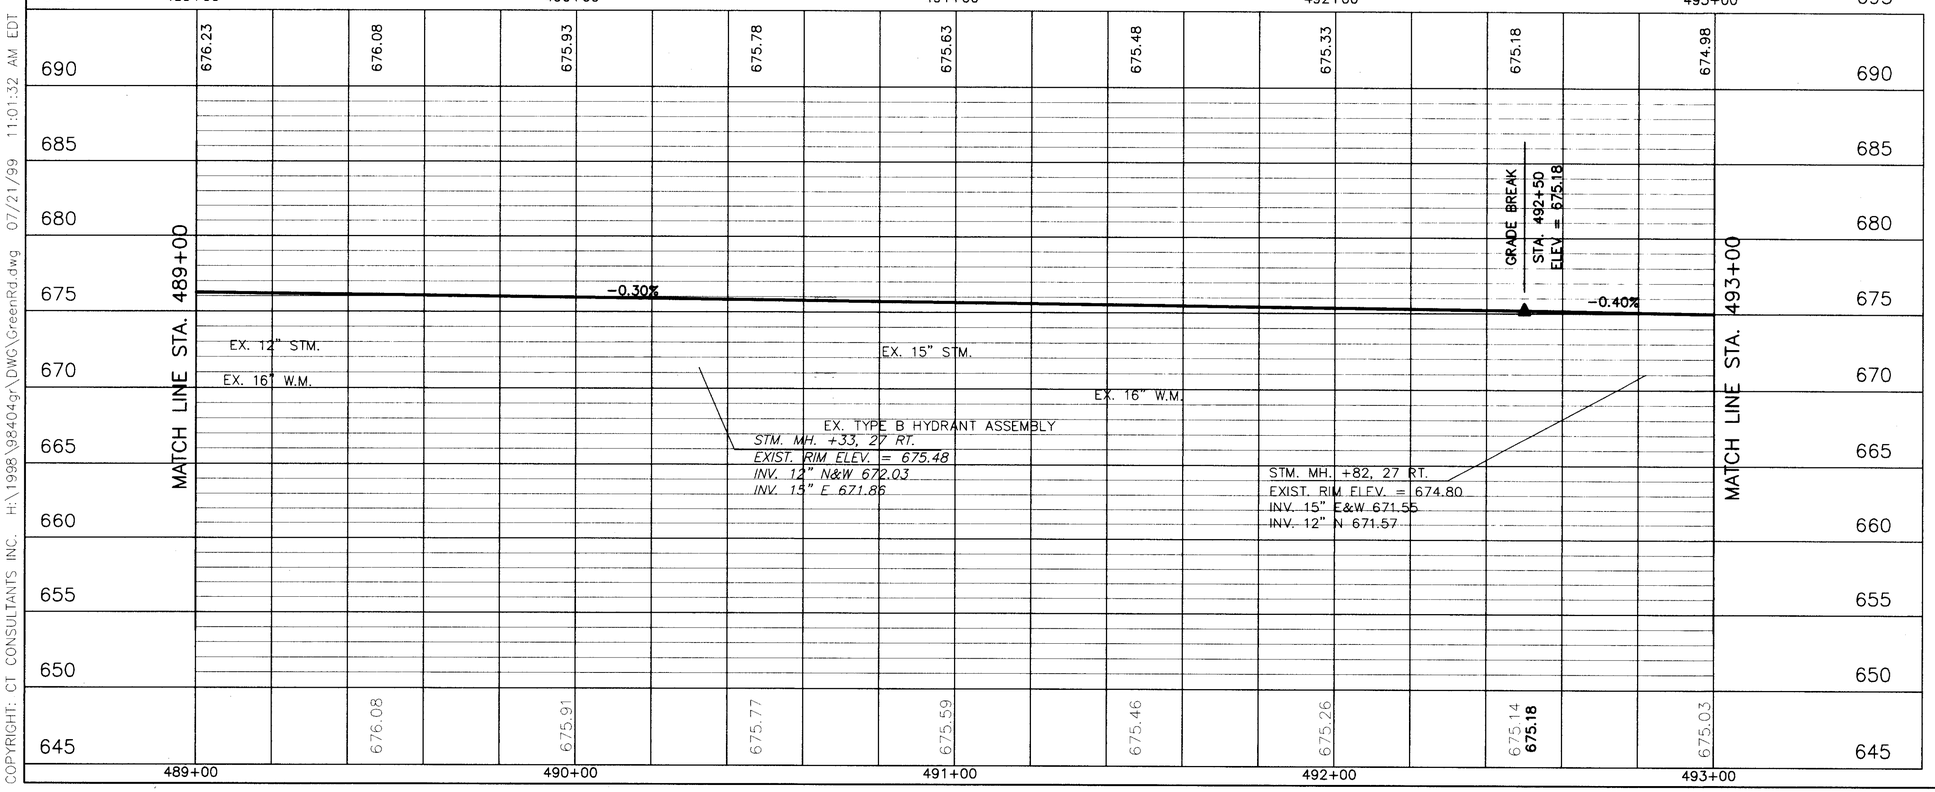

COPYRIGHT: CT CONSULTANTS INC. H:\1998\98404gr\DWG\GreenRd.dwg 07/21/99 11:01:32 AM EDT

GRAPHIC SCALE
(IN FEET)
20 10 0 10 20
CALCULATED
CHECKED

US ROUTE 20 PLAN AND PROFILE
STA. 489+00 TO STA. 493+00

LAK - 20 - 18.40

62