FED. RD. DIST. Nº	STATE	FED. AID PROJECT	FISCAL YEAR	23 / 68
10	OHIO	4(4)	1939	

CLEVELAND - BUFFALO ROAD
S.H. Nº 2 SEC. J (PT.)
LAKE COUNTY

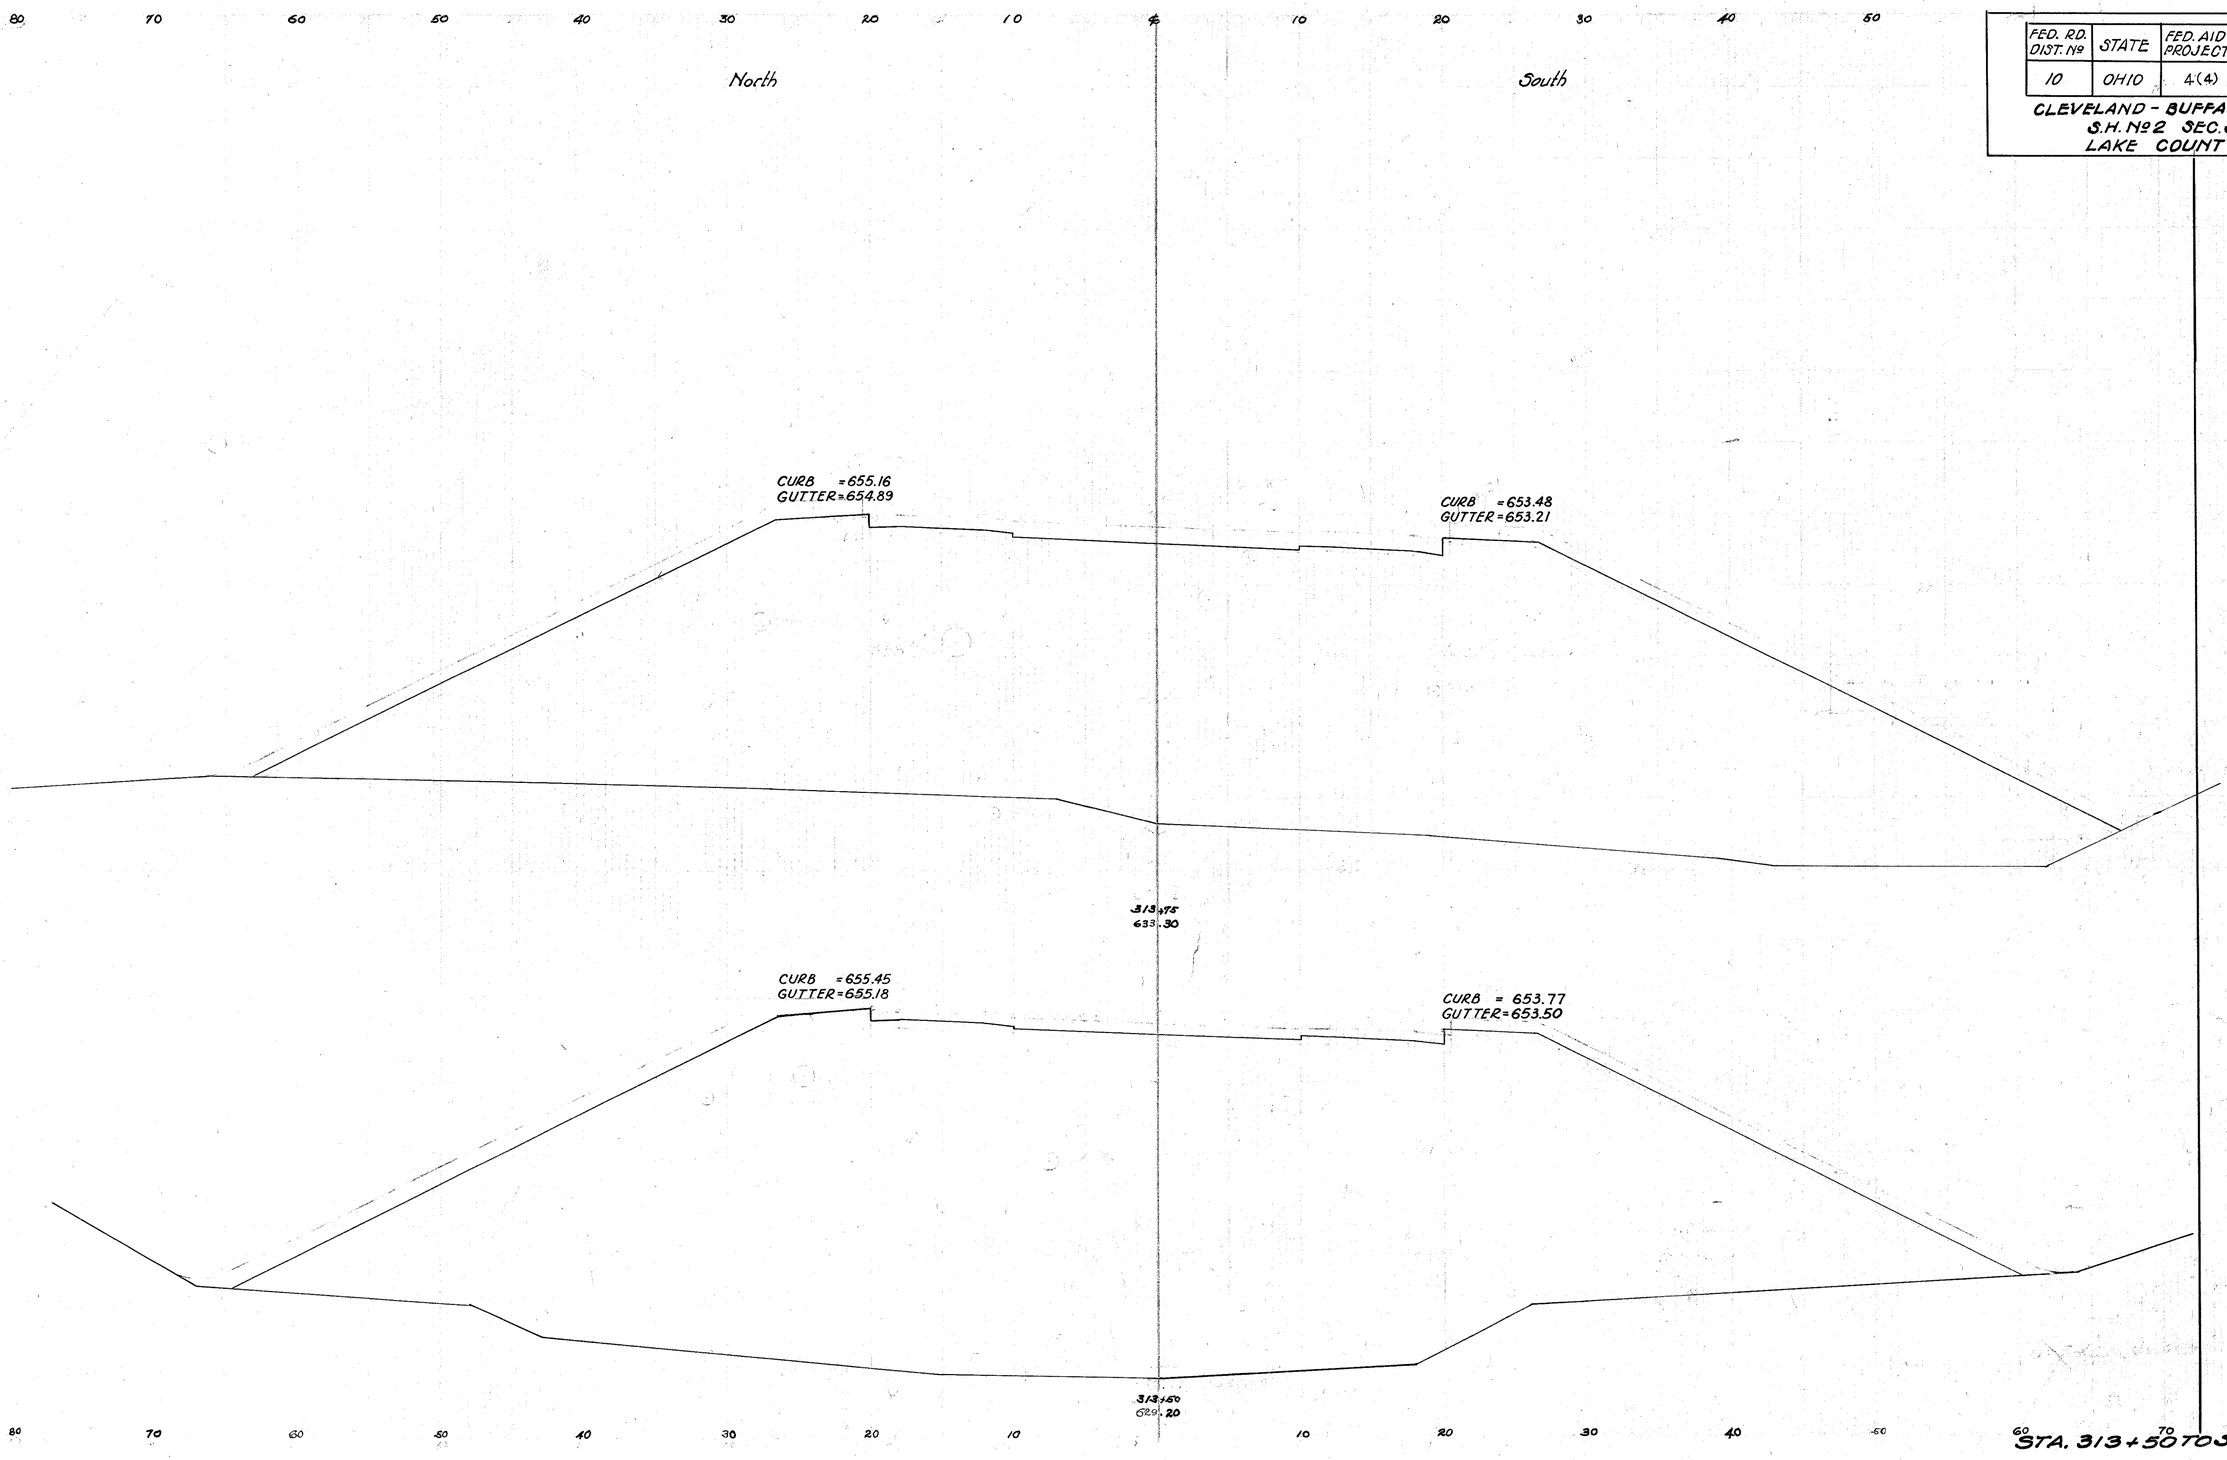

End Area		Cu. Yds.	
Cut	Fill	Cut	Fill