CONVENTIONAL SYMBOLS

EXISTING RIGHT OF WAY LINE	R/W	MONUMENT BOXES	
CENTERLINE		SERVICE POLE	Ø Ø^EX
CORPORATION LINE		LOOP DETECTORS	
FENCE LINE	x	MAGNETOMETER DETECTORS	
PROPERTY LINE	P/L	SPAN WIRE SUPPORT	
PROPOSED RIGHT OF WAY LINE		CANTILEVER SUPPORT	
SEWER		SIGN ON WIRE SUPPORT	
MANHOLE		SIGN ON CANTILEVER SUPPORT	
CATCH BASIN		SIGNAL HEAD, STD. 1-WAY	
GAS	G 76 mm	PEDESTRIAN SIGNAL	
WATER	W 203 mm	CONDUIT	51 mm C 51 mm C
UTILITY POLES	Ø Ø Ø	PULLBOX	
		CONTROLLER CABINET	

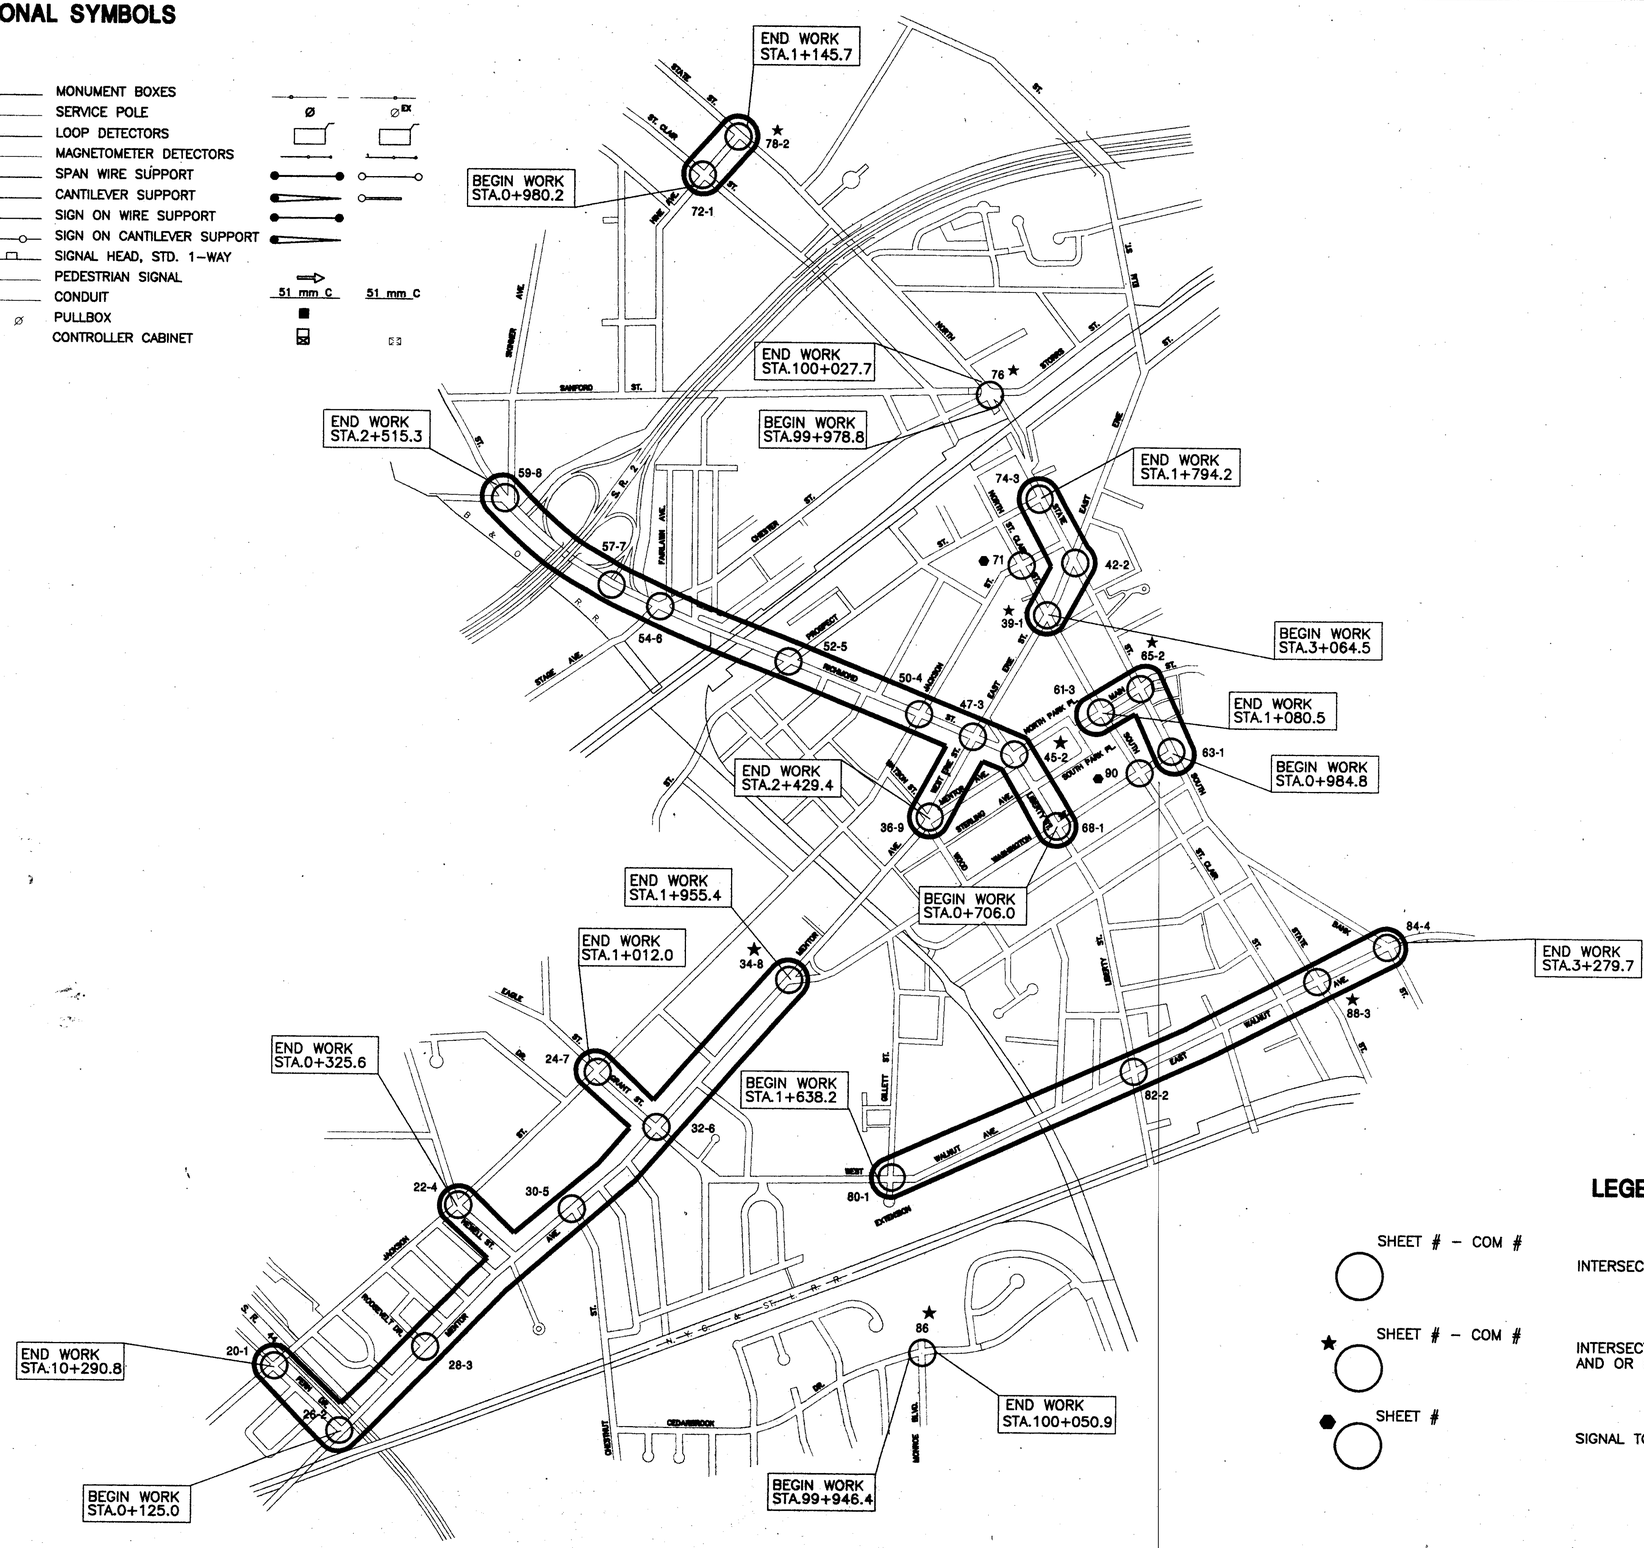

LEGEND

SHEET # – COM # — INTERSECTION TO BE IMPROVED

★ SHEET # – COM # — INTERSECTION WITH ON-STREET MASTER AND OR PHONE DROP

● SHEET # — SIGNAL TO BE REMOVED

SCALE IN METERS 400 300 200 100 0 200 400

CALCULATED

CHECKED

SCHEMATIC PLAN

LAKE COUNTY
LAK-20-22.916/VARIOUS

2
111