PROP. SIGNS

R-1
900 mm X 900 mm
QTY. = 4

TRAFFIC SIGNAL REMOVAL

REMOVE EXIST. CONTROLLER
STA. 0+989.2, 7.6 m L

REMOVE EXIST. SIGNAL SUPPORT, P4, WITH
PROP. PEDESTRIAN SIGNALS AND PUSHBUTTONS
STA. 0+989.2, 7.6 m L

REMOVE EXIST. SIGNAL SUPPORT, P1, WITH
PROP. PEDESTRIAN SIGNALS AND PUSHBUTTONS
STA. 1+006.8, 9.6 m L

REMOVE EXIST. PULLBOX, PB1
STA. 1+009.9, 6.6 m L

REMOVE EXIST. PULLBOX, PB3
STA. 0+991.9, 10.3 m R

REMOVE EXIST. SIGNAL SUPPORT, P3, WITH
PROP. PEDESTRIAN SIGNALS AND PUSHBUTTONS
STA. 0+992.9, 10.8 m R

REMOVE EXIST. PULLBOX, PB2
STA. 1+009.9, 6.6 m R

REMOVE EXIST. SIGNAL SUPPORT, P2
PROP. PEDESTRIAN SIGNALS AND PUSHBUTTONS
STA. 1+013.3, 6.7 m R

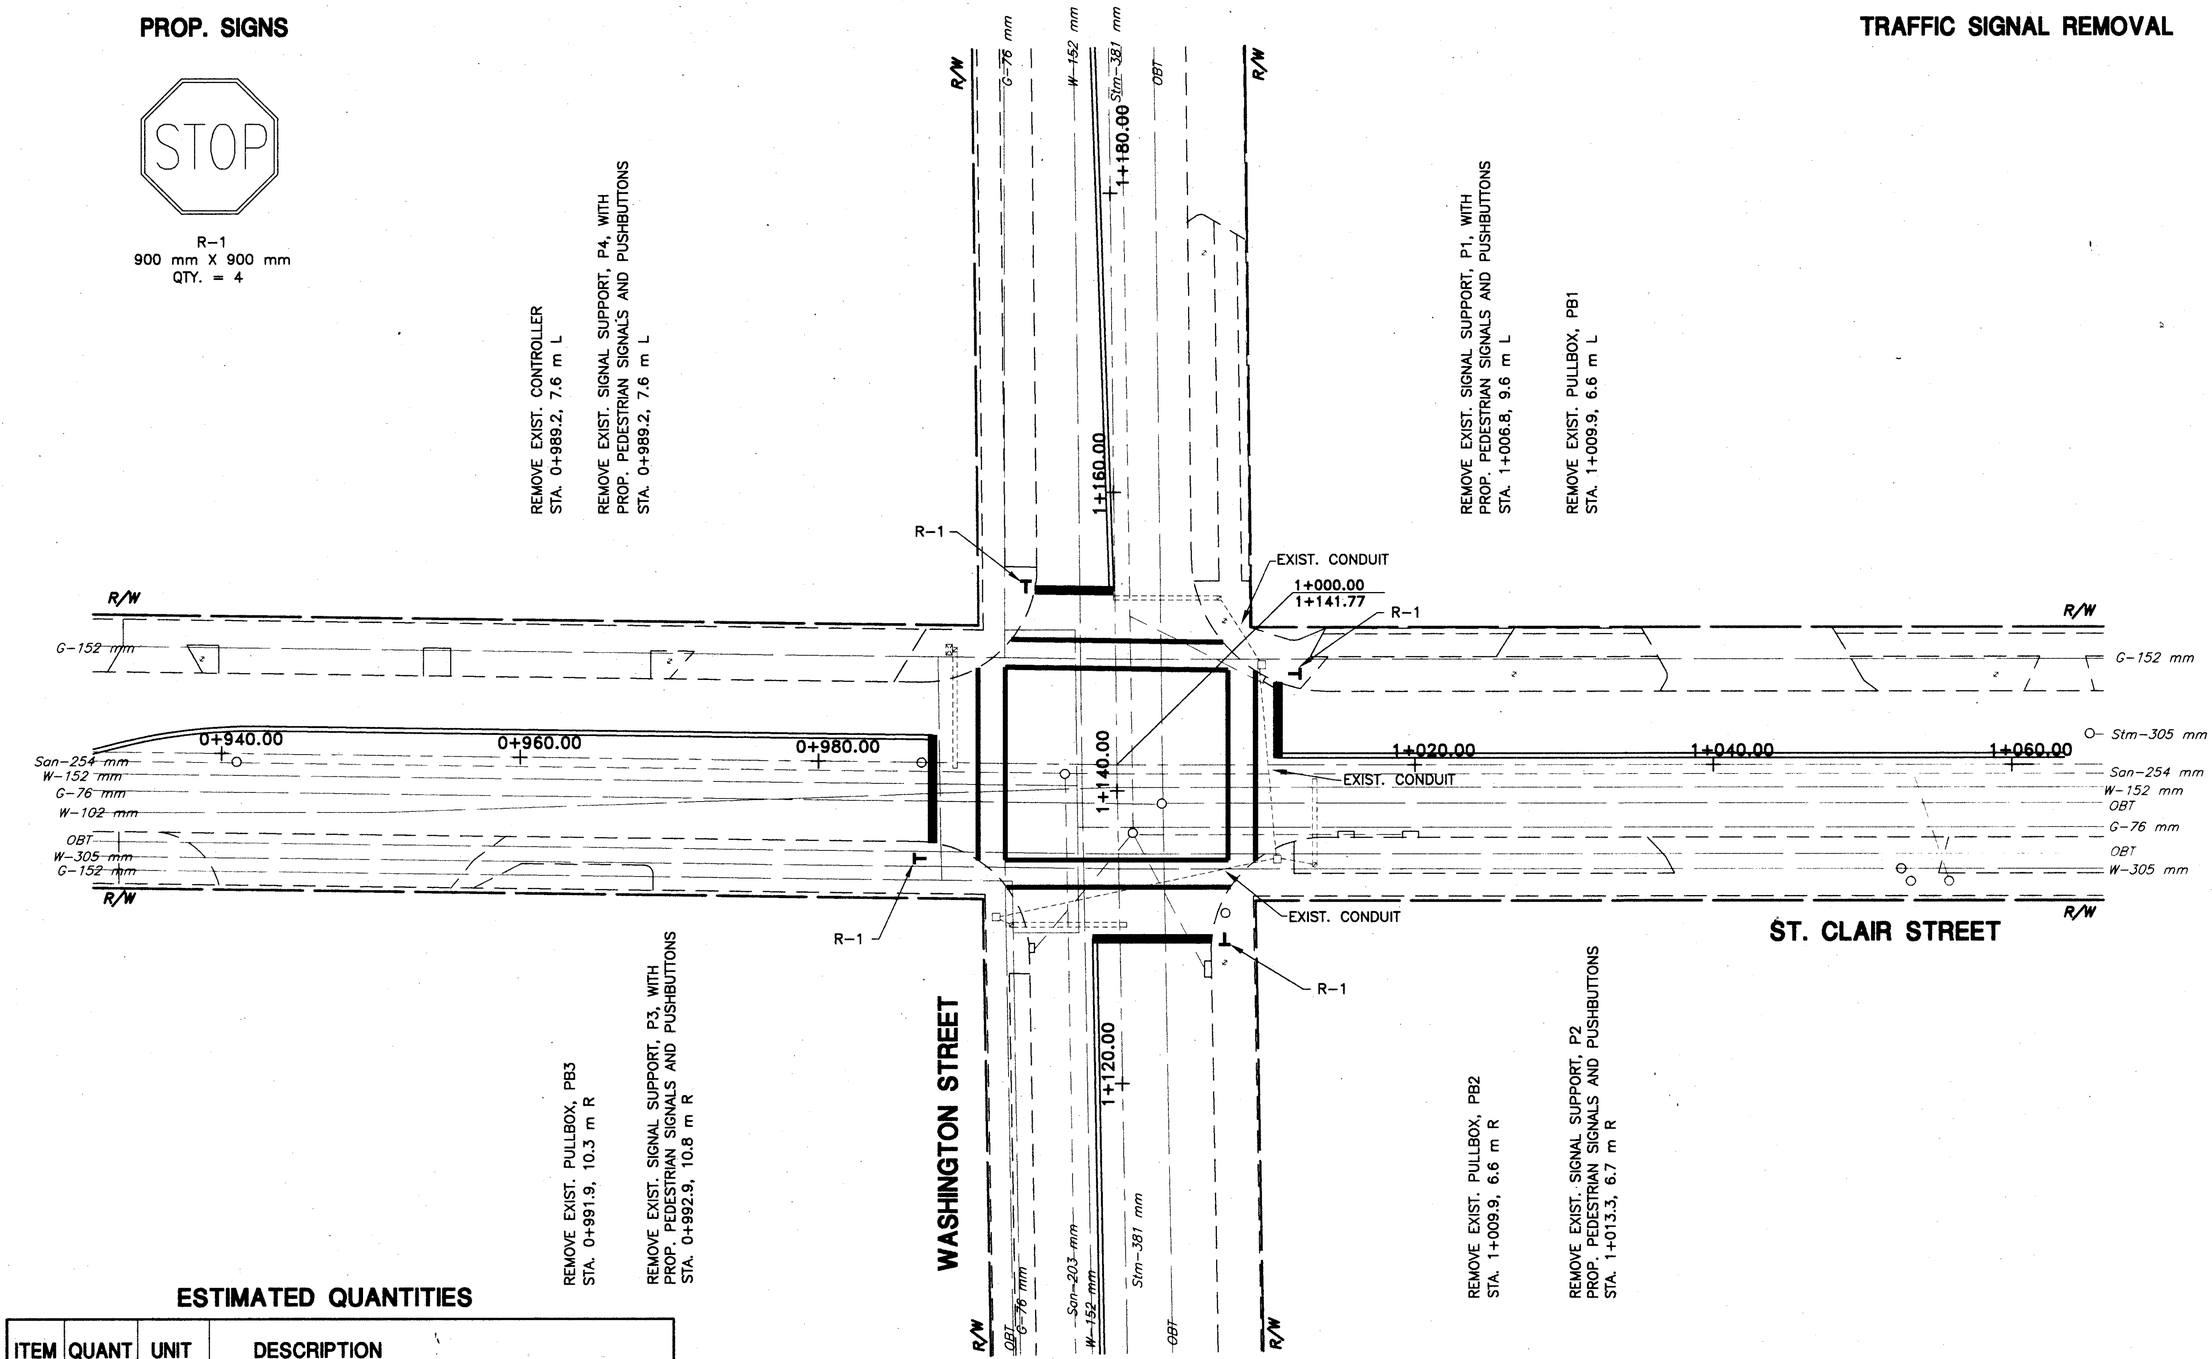

ESTIMATED QUANTITIES

ITEM	QUANT	UNIT	DESCRIPTION
630	17.2	METER	GROUND MOUNTED SUPPORT, NO. 3 POST
630	3.24	SQ METER	SIGN, FLAT SHEET, TYPE G
632	3	EACH	PULLBOX REMOVED
632	1	EACH	REMOVAL OF TRAFFIC SIGNAL INSTALLATION

CALCULATED
CHECKED

SCALE IN METERS
4 2 0 2 4

TRAFFIC CONTROL PLAN
ST. CLAIR STREET & WASHINGTON STREET

LAKE COUNTY
LAK-20-14.35/VARIOUS