MICROFILMED
DEC 11 1964

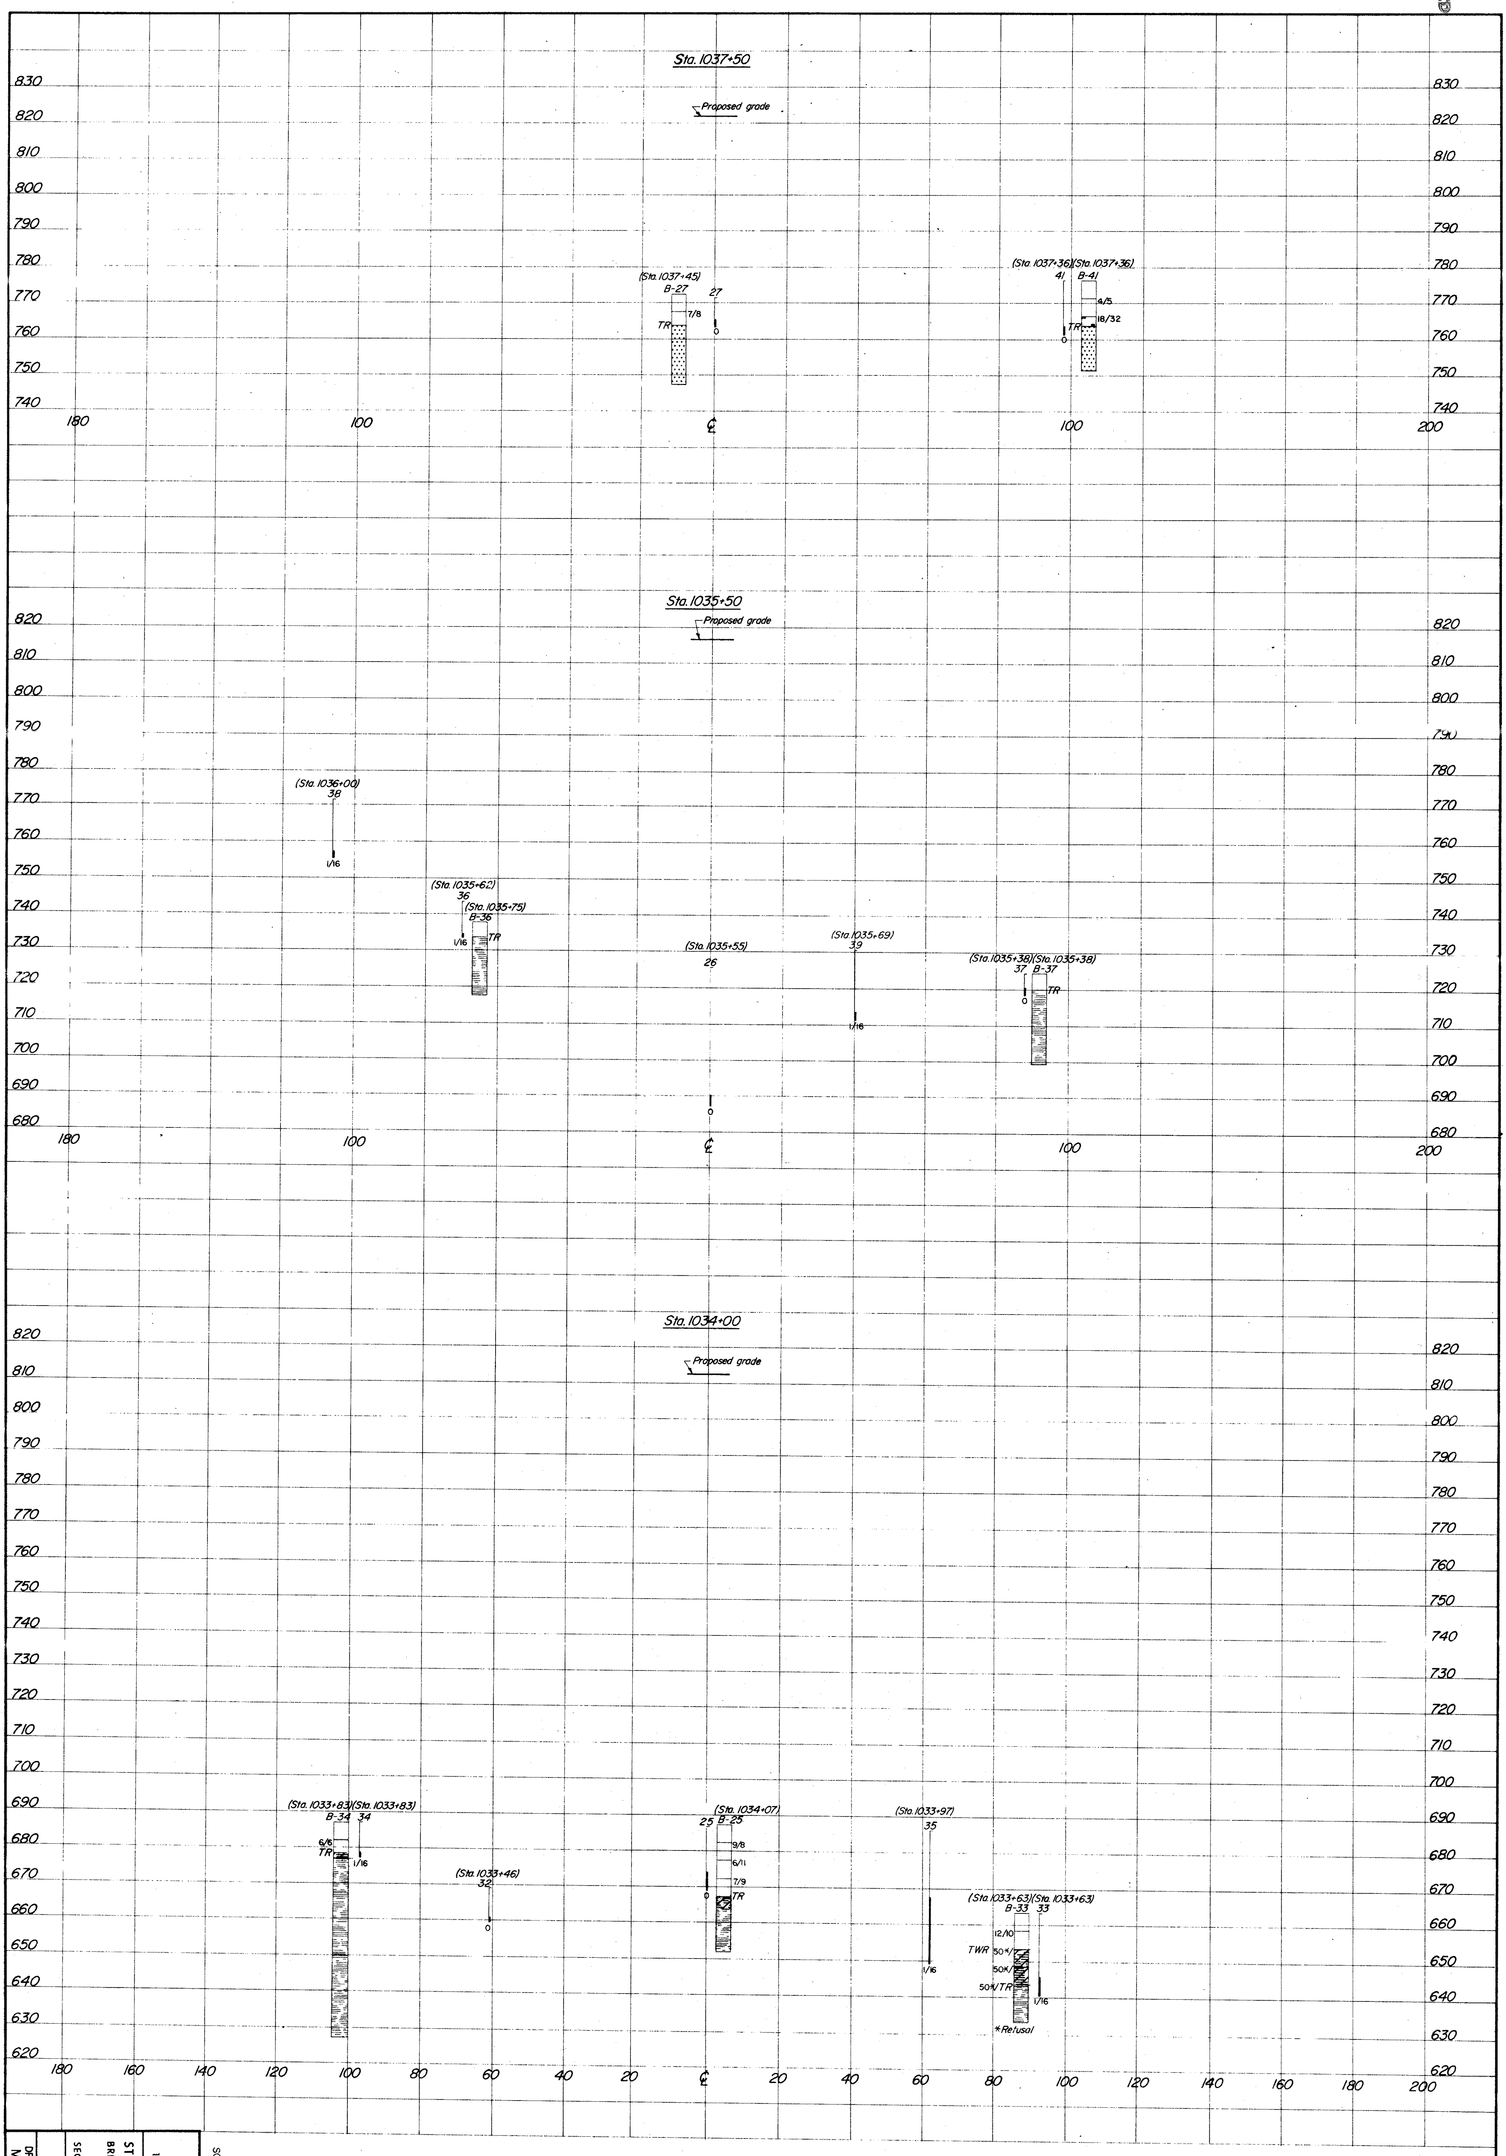

SCALE: 1" = 20'

Revised 9/16/68

OHIO DEPARTMENT OF HIGHWAYS
TESTING LABORATORY
1620 WEST BROAD STREET, COLUMBUS 23, OHIO

STRUCTURE FOUNDATION INVESTIGATION
BRIDGE NO. CUY-IR 80-1843 L/R
OVER CUYAHOGA RIVER VALLEY
SEC. CUY-IR 80-18.43

CROSS SECTIONS

DRAWN BY	CHECKED BY	REVIEWED BY	DATE
M.S.F.	L.N.L.	R.D.R.	8/23/68

CUY-480-1843 PT. 1

15
33
10
28