FED. RD. DIST. NO.	STATE	FED. AID PROJECT	FISCAL YEAR
	OHIO		

I.C.H. NO. 520 SEC. F
LAKE COUNTY

2
29

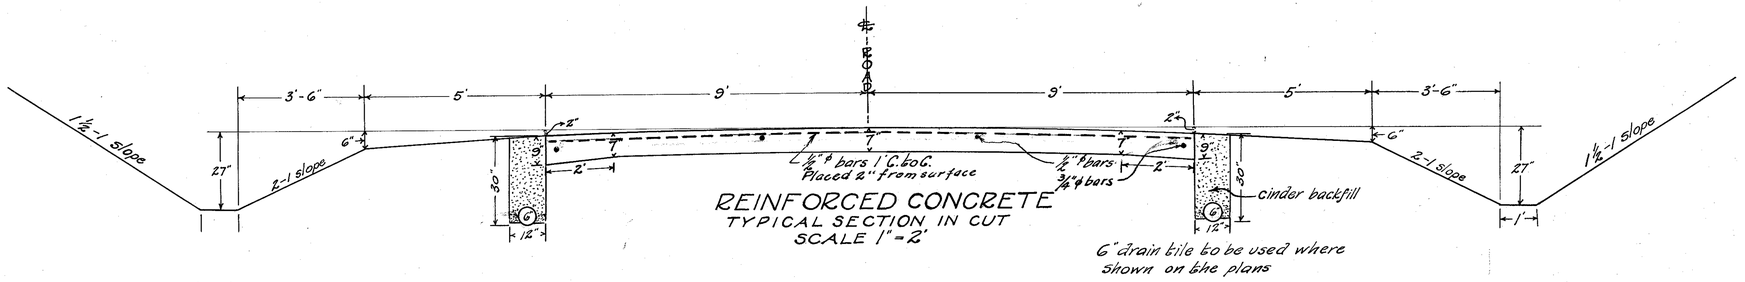

REINFORCED CONCRETE
TYPICAL SECTION IN CUT
SCALE 1"=2'

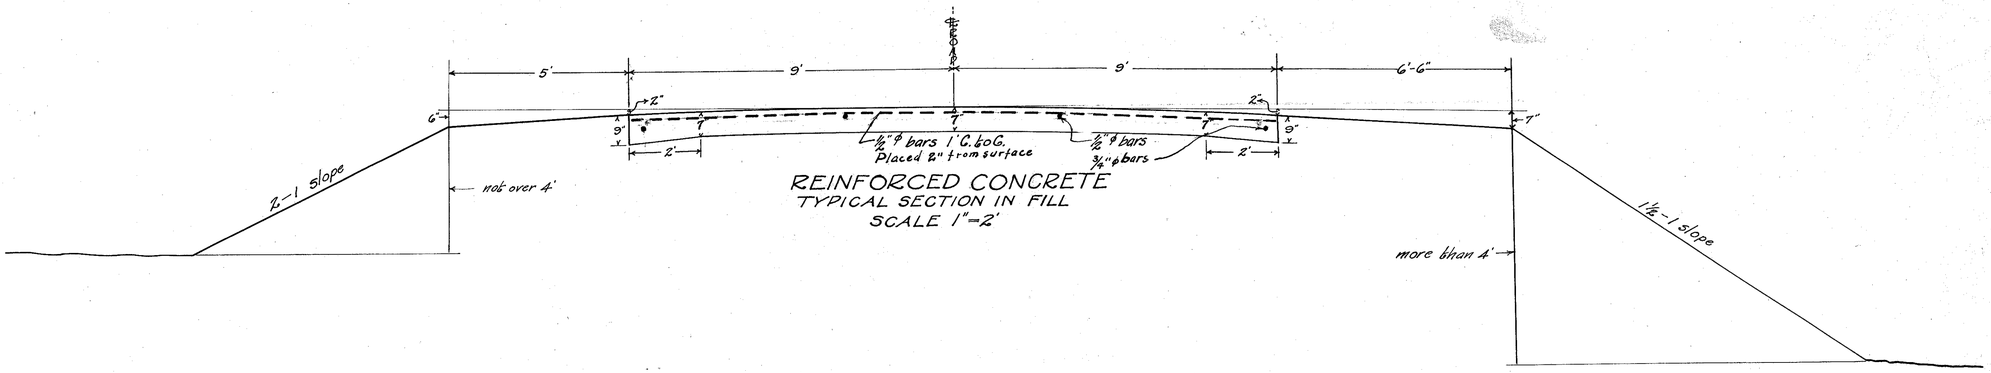

REINFORCED CONCRETE
TYPICAL SECTION IN FILL
SCALE 1"=2'