FED. RD. DIST. NO.	STATE	F.A.G.C. PROJECT	FISCAL YEAR	(44 50)
10	OHIO	F.A.G.M. 70A(1)	1941	S.H. 520

LAKE COUNTY
SEC. PAINESVILLE (PT.)
GRADE SEPARATION

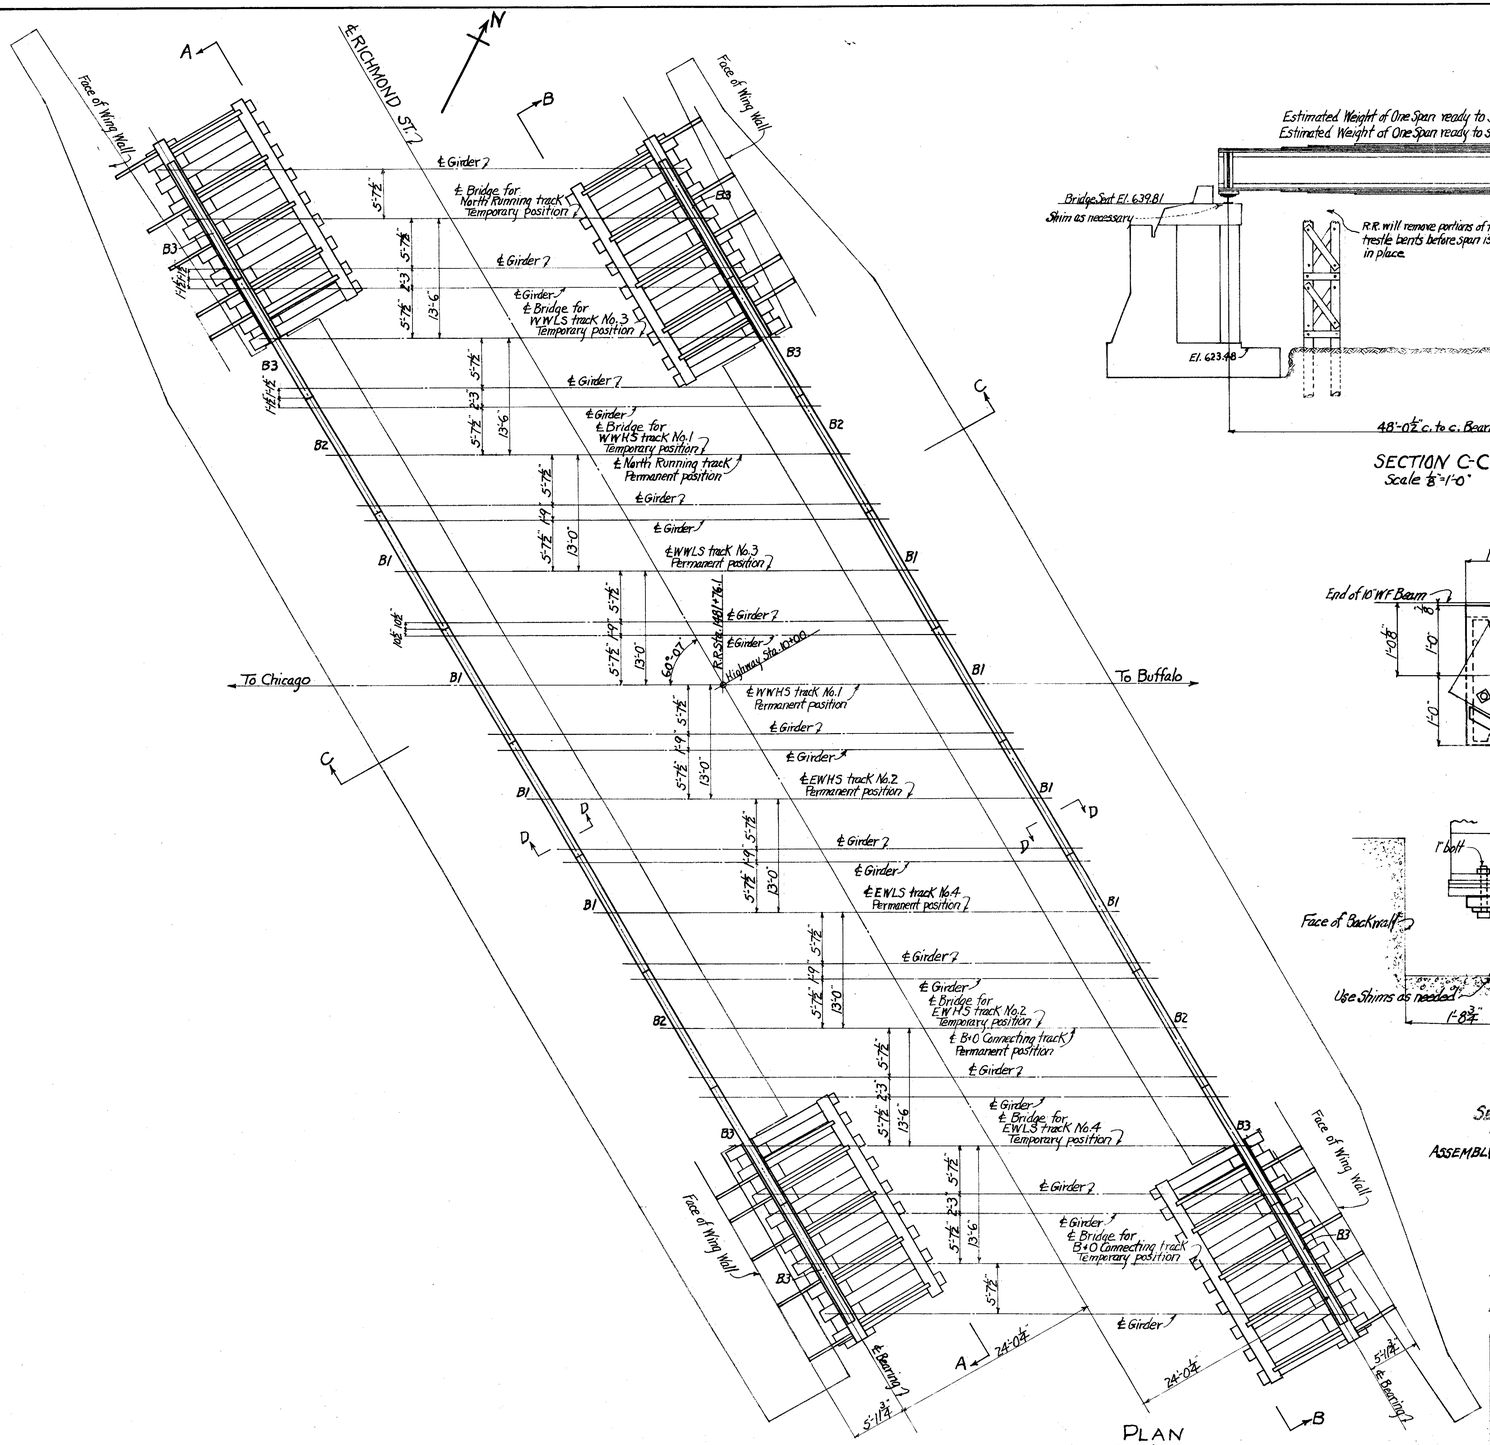

PLAN
Scale 8"=1'-0"

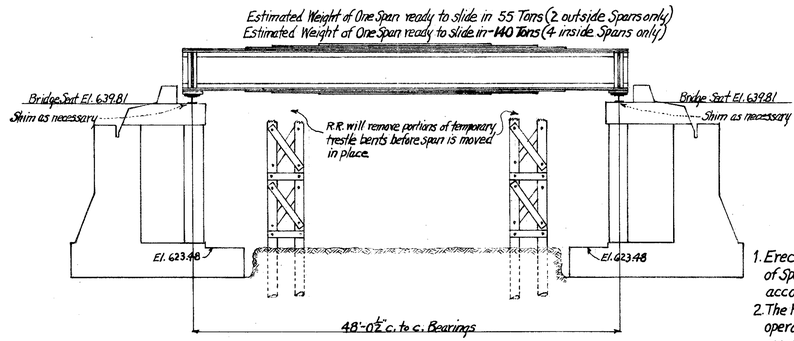

SECTION C-C
Scale 8"=1'-0"

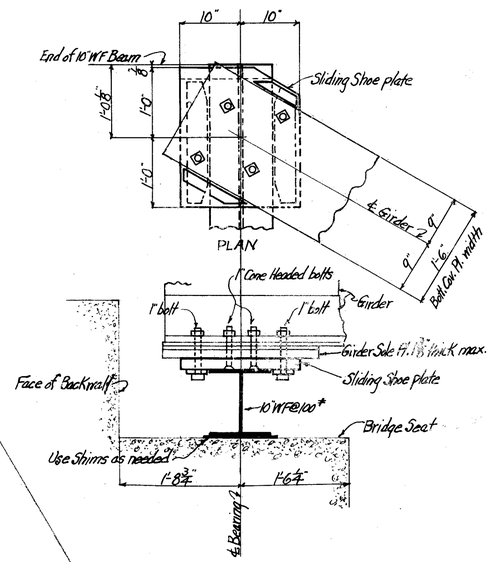

SECTION D-D
Scale 1"=1'-0"

ASSEMBLY OF SLIDING IN PARTS

1. Erection of Steel, construction of Slabs and other work preparatory to sliding of Spans and the work to be performed by the Railroad and the Contractor, according to the "Method of Procedure" on Sheet #2. (30)
2. The Railroad Company's representative will determine the time of, and duration of operations of sliding in the Spans. The high speed tracks shall not be fouled for more than three hours at any one time.
3. All Steel erection shall be according to Ohio Dept. of Highways Specs. Item 511.
4. The Railroad requires that these Bridges be slid into place by means of Jacks and power Winches, with two blocks and 8 part line at each end of Span. Fixed block shall be anchored to other spans.
5. Whatever excavation and backfill below roadway excavation and over Abutments for structures that is necessary to construct erection falsework and bed upon which to slide superstructure is included in Item S-107.
6. Workmanship shall be in accordance with Ohio Dept. of Highways Spec. Item S-13. Material shall be of a quality equal to that called for in Item No. S-30 of this Contract. It shall be the property of the Contractor and shall be removed from the site when no longer needed.
7. All material (billed on sheet #46) and labor called for on sheets 44, 45, & 46, except labor to be done by Railroad forces, shall be furnished and performed by the contractor, the payment for which is included in his contract bid price per Lb. for S-107, Structural Steel including Steel Castings.

Correct _____ Engineer of Structures

Approved _____ Chief Engineer

Drawn L.J.C.	Traced L.J.C.	Checked G.P.B.

REVISIONS		
Date	By	Description
3-12-41	State	Note * 7

BR. No. LA-283-170

N.Y.C. System	Office of Chief Engineer	Chicago, Ill.

BR. No. 100¾ ERIE DIVISION STA. 1481+76.1

GRADE SEPARATION

RICHMOND ST. PAINESVILLE, OHIO

SLIDING IN PLAN

Sheet 16 of 19

N.Y.C.R.R. West Erie Division			Plan No. 1101
Scales as shown	Dec. 3, 1940	Val. Sec. 203	File No. 100-102