CALC BY	DATE
MJN	7-9-92
CHKD BY	DATE
TJH	7-9-92

LAK-283-3.83

PLAN

OHIO

FHWA REGION

32/79

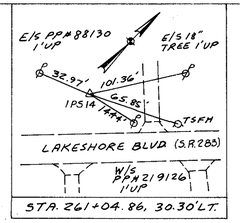

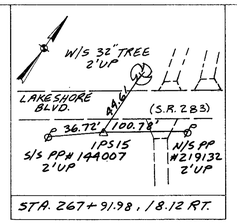

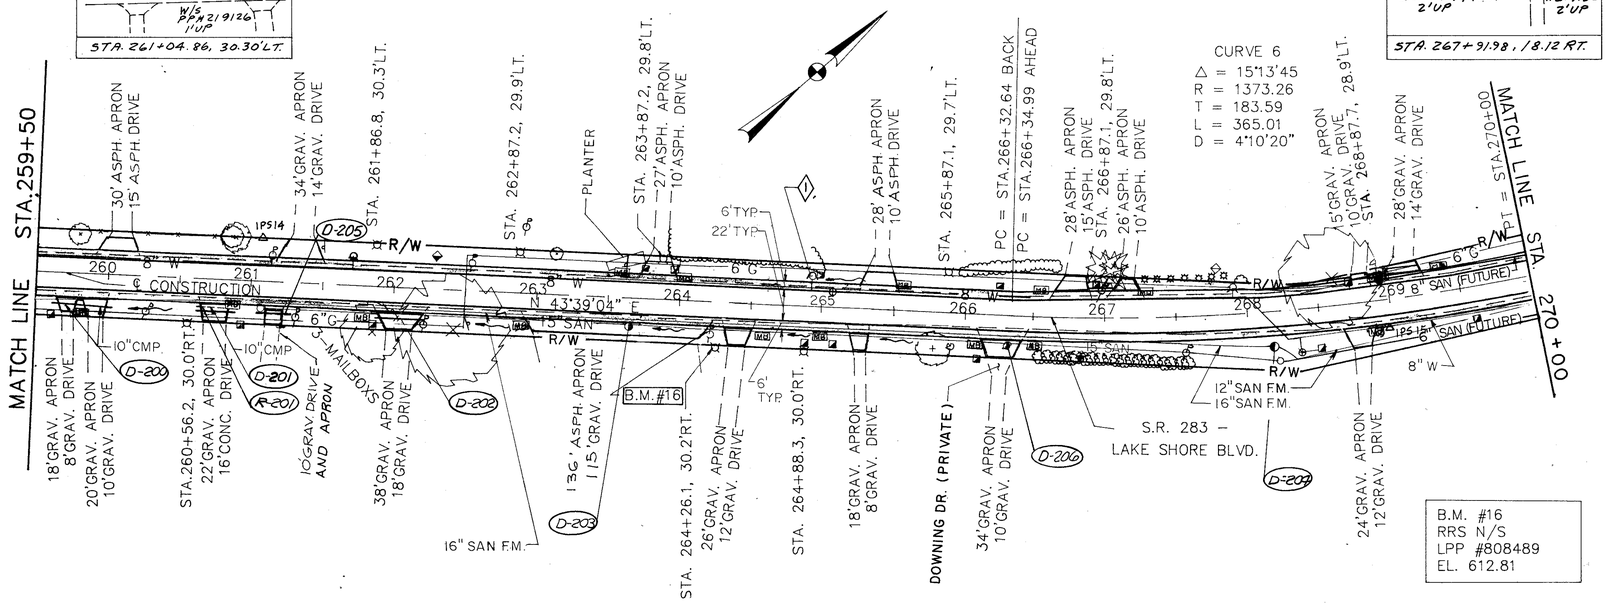

◇1 ADJUST FORESLOPE TO MINIMIZE CUT AT HYDRANT, (2:1 MAX SLOPE)

REF	LOCATION	202 PIPE REMOVED 24" AND UNDER LIN.FT.
R-201	STA. 260+63 TO 260+91	28
	TOTALS	28

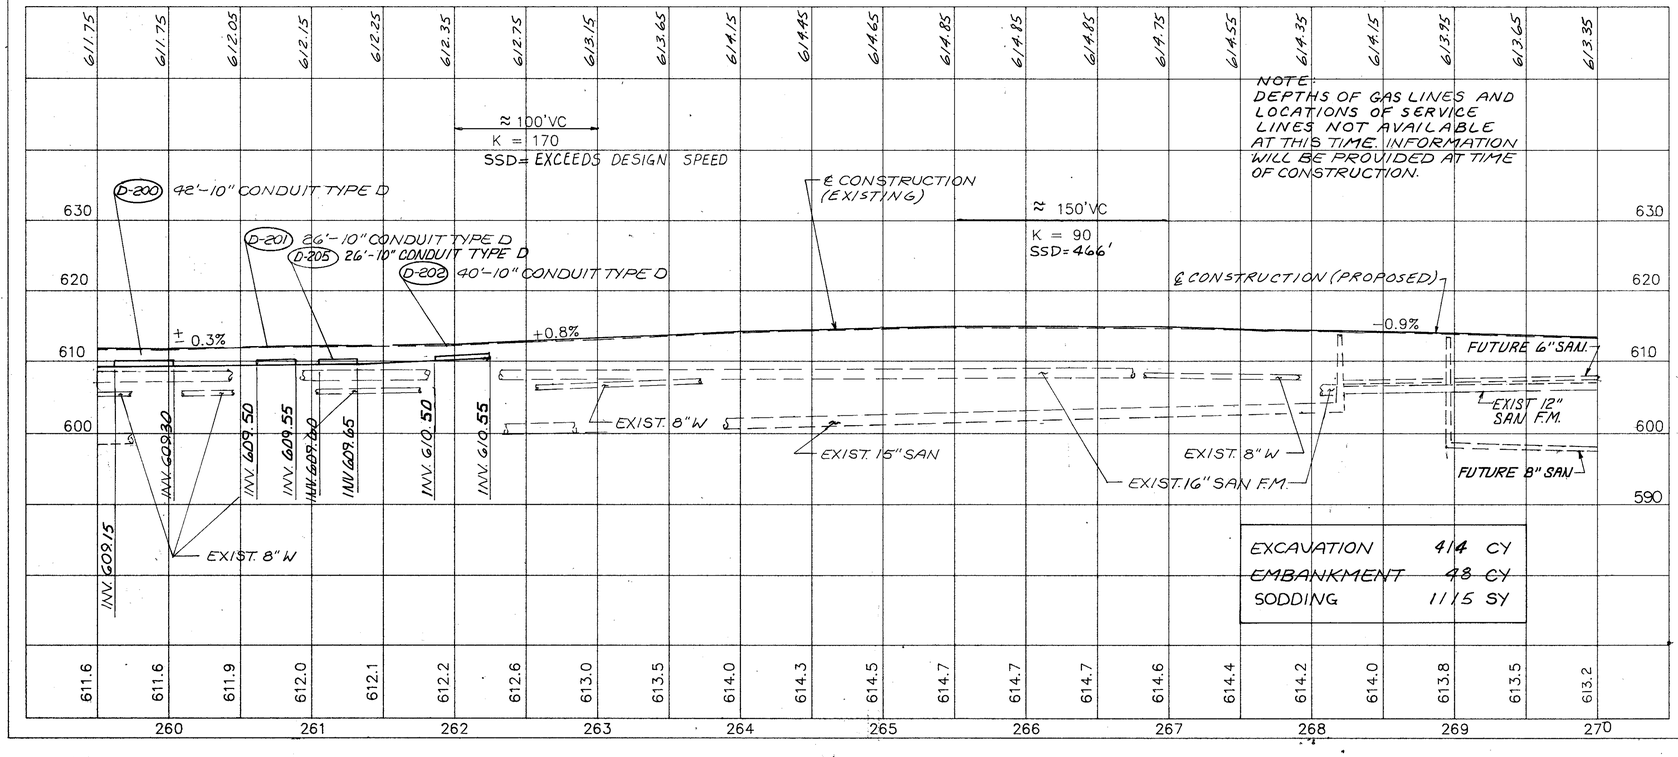

REF	LOCATION	603 10" CONDUIT TYPE D, 706.08 LIN.FT.	609 MANHOLE ADJUSTED TO GRADE EACH	604 MANHOLE ADJUSTED TO GRADE AS PER PLAN EACH
D-200	STA. 259+62 TO 260+04, 29'RT.	42		
D-201	STA. 260+62 TO 260+88, 29'RT.	26		
D-202	STA. 261+85 TO 262+25 24'RT.	40		
D-203	STA. 263+65, 20'RT.		1	
D-204	STA. 268+17, 29'RT.			1
D-205	STA. 261+04 TO 261+30, 24'RT.	26		
D-206	STA 266+30, 21'RT.		1	
	TOTALS	134	2	1

S.R. 283 PLAN & PROFILE STA. 259+50 TO 270+00