SODDING	
END WIDTH	SQ. YDS.

END AREA		VOLUME		SODDING	
CUT	FILL	CUT	FILL	END WIDTH	SQ. YDS.
					44
					9
					0
					0
					0

PLEASE NOTE: END AREA AND VOLUME CALCULATIONS ARE BASED UPON 100 FOOT STATIONING. OTHER STATIONS ARE FOR INFORMATION AND ARE ADJUSTED IN THE 100 FOOT STATIONING.

40 20 0 20 40

CALC BY LML DATE 6/93
CHKD BY SJS DATE 6/93

LAK-283-3.83 PLAN B1

OHIO | FHWA REGION 5 | 35 / 79

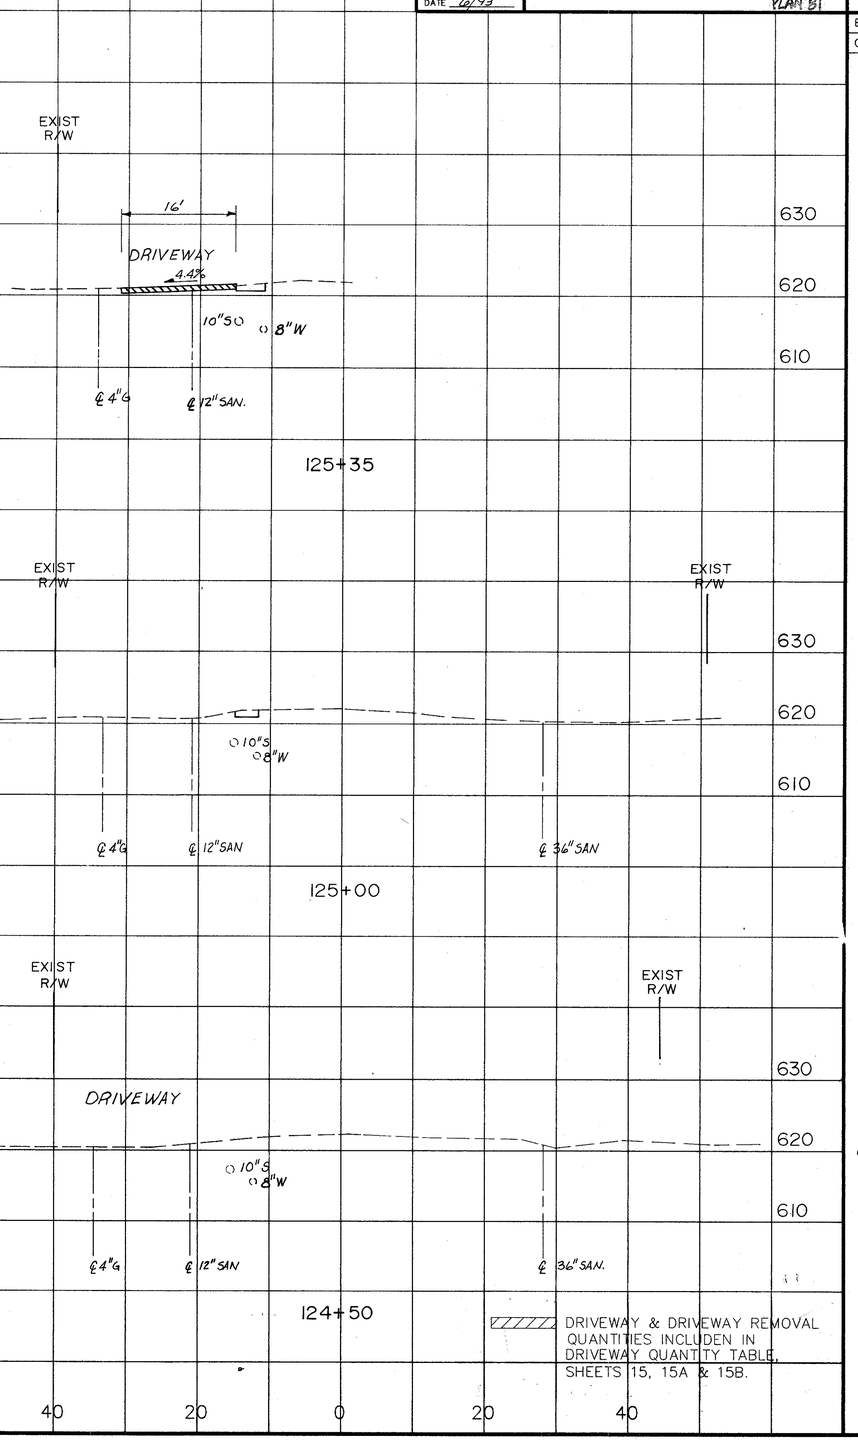

END AREA		VOLUME	
CUT	FILL	CUT	FILL
		33	0
		3	0
		3	0
		0	0
		3	0

S.R. 283 X-SECTIONS STA. 124+50 TO 126+00