CALC BY MJN DATE 7-9-92
CHKD BY TJH DATE 7-9-92

LAK – 283 – 3.83

OHIO | FHWA REGION | 55/79

SODDING END WIDTH	SODDING SQ. YDS.	END AREA CUT	END AREA FILL	VOLUME CUT	VOLUME FILL	SODDING END WIDTH	SODDING SQ. YDS.
11	139 -31					13	2
						46 -4	6
23	189 -51					19	0
						59 -9	4

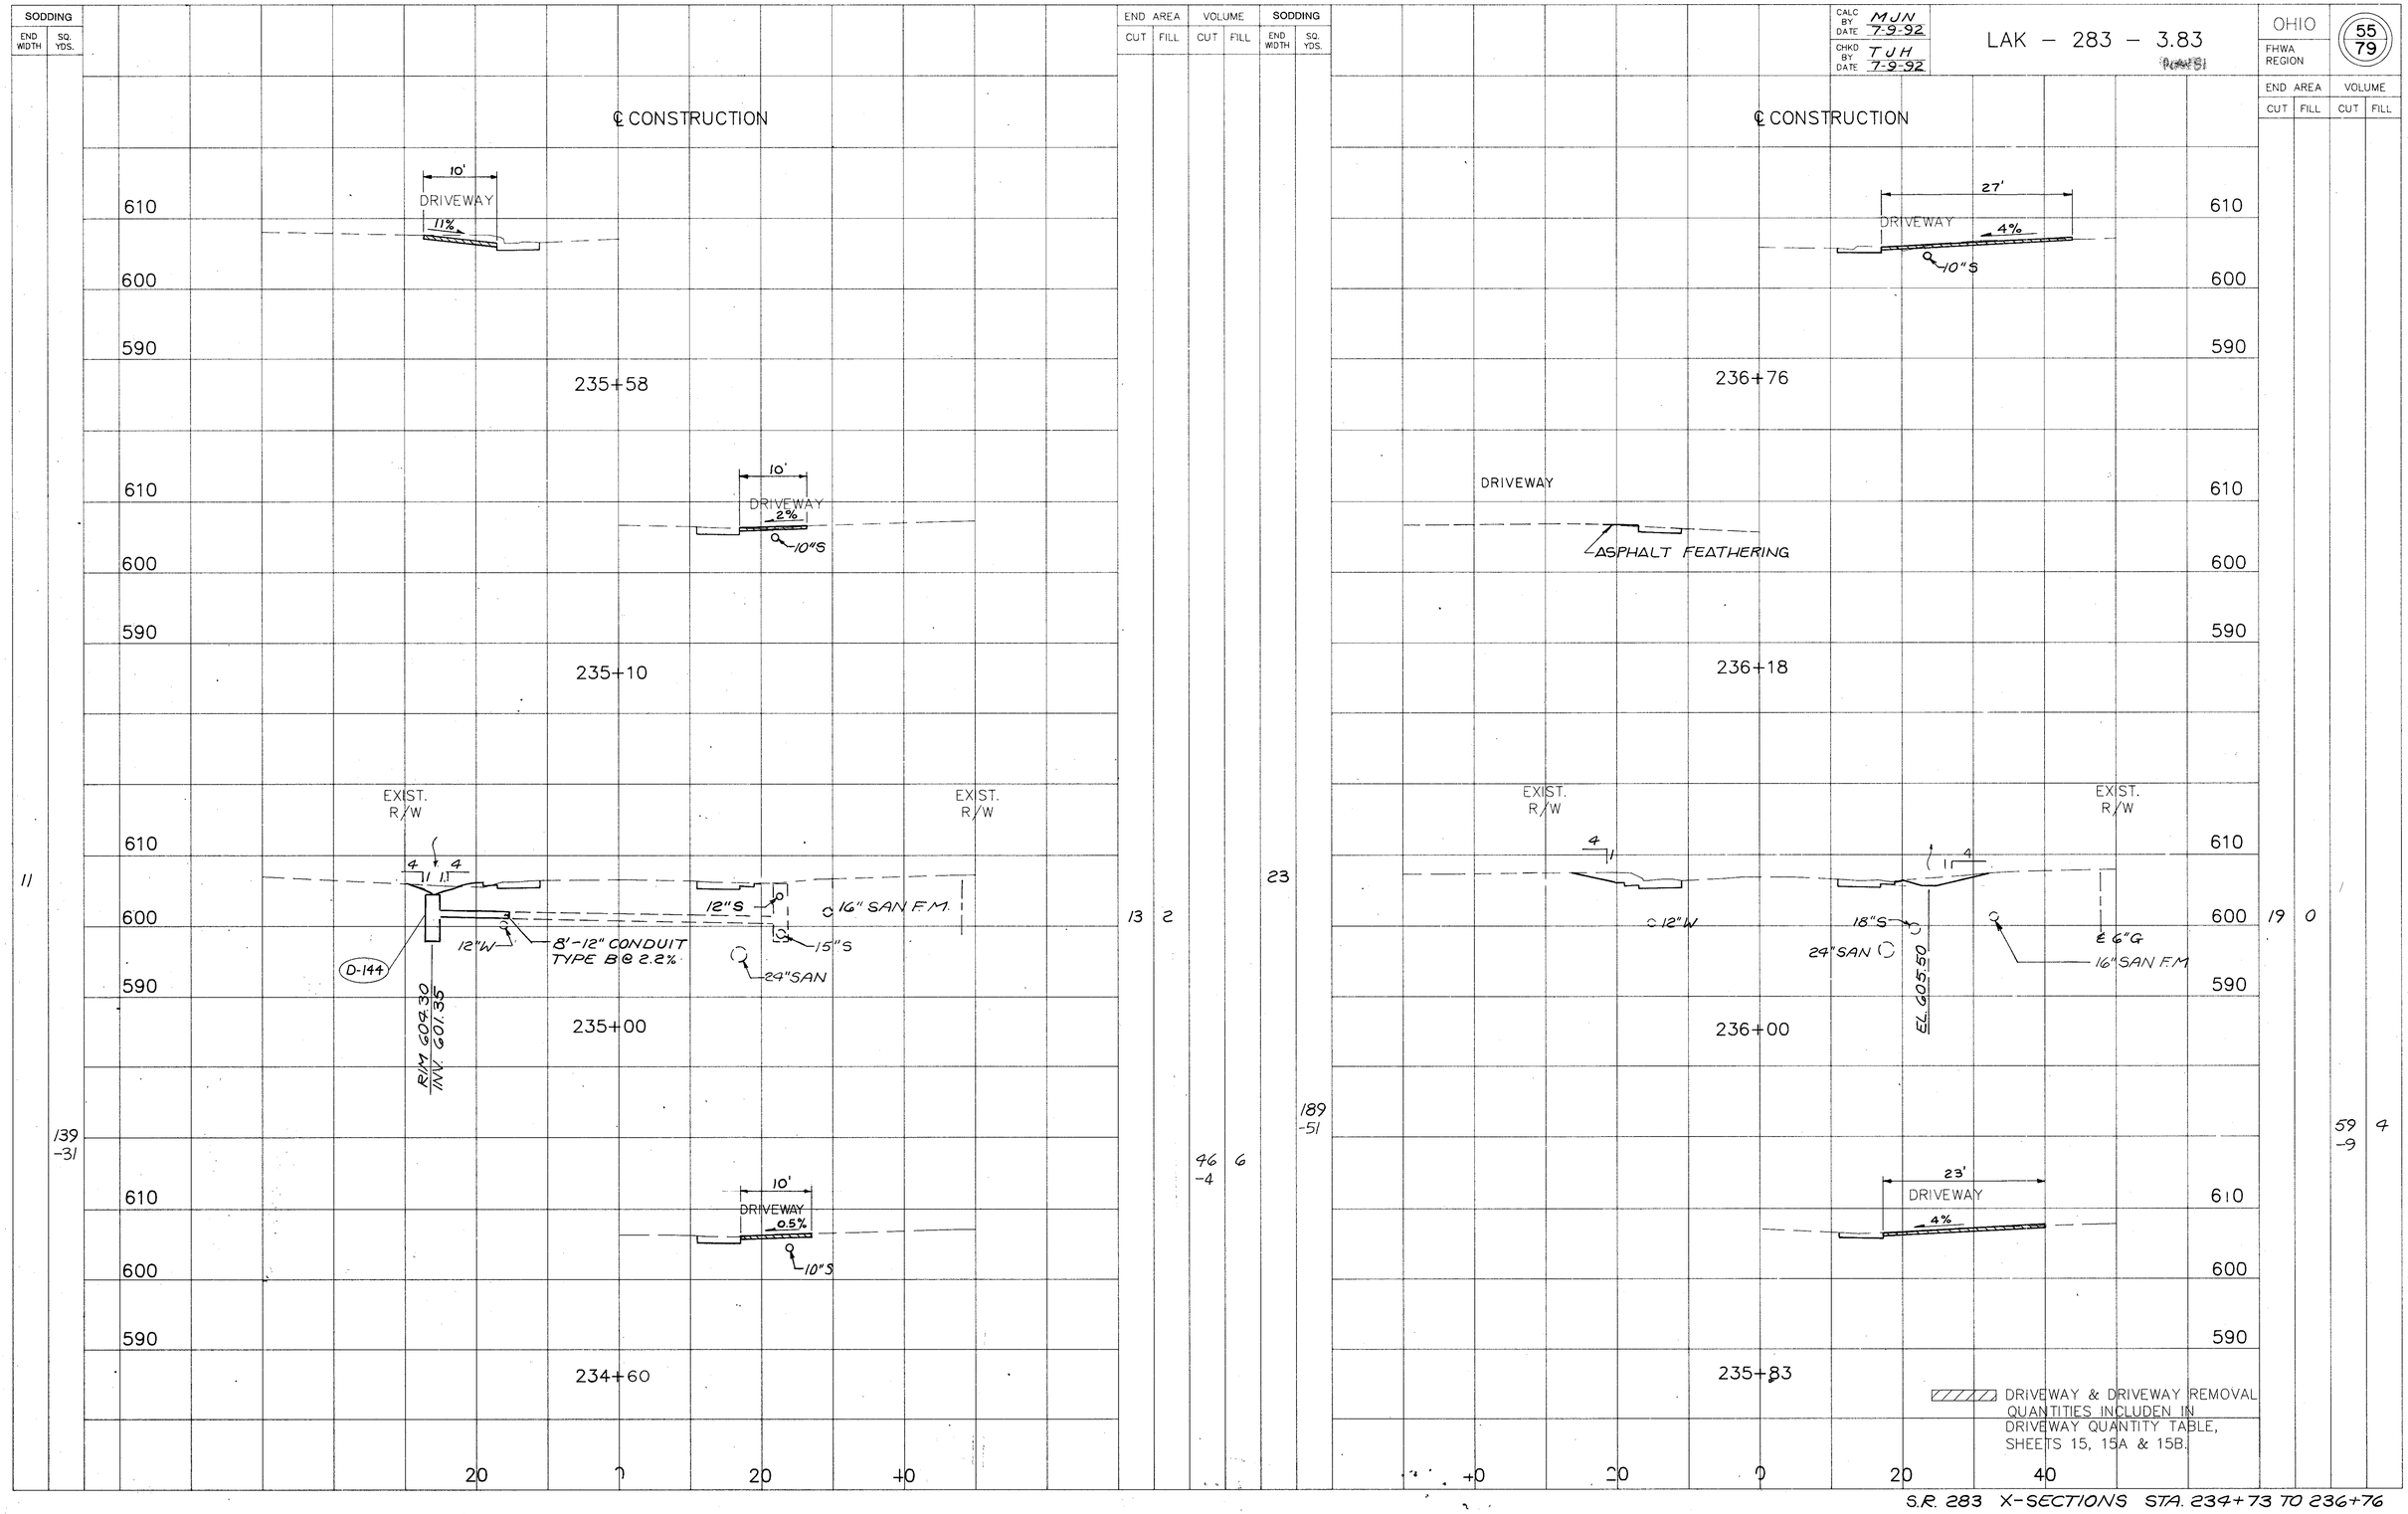

S.R. 283 X-SECTIONS STA. 234+73 TO 236+76