SODDING	
END WIDTH	SQ. YDS.
15	
139 -43	

END AREA		VOLUME		SODDING	
CUT	FILL	CUT	FILL	END WIDTH	SQ. YDS.
14	0				
		13			
46 -5	0 —				

CALC BY MJN DATE 7-9-92
CHKD BY TJH DATE 7-9-92

LAK – 283 – 3.83

PLAN 8!

OHIO | FHWA REGION | 63 79

END AREA		VOLUME	
CUT	FILL	CUT	FILL
156 -15			
		7	4
39 -2	7 —		

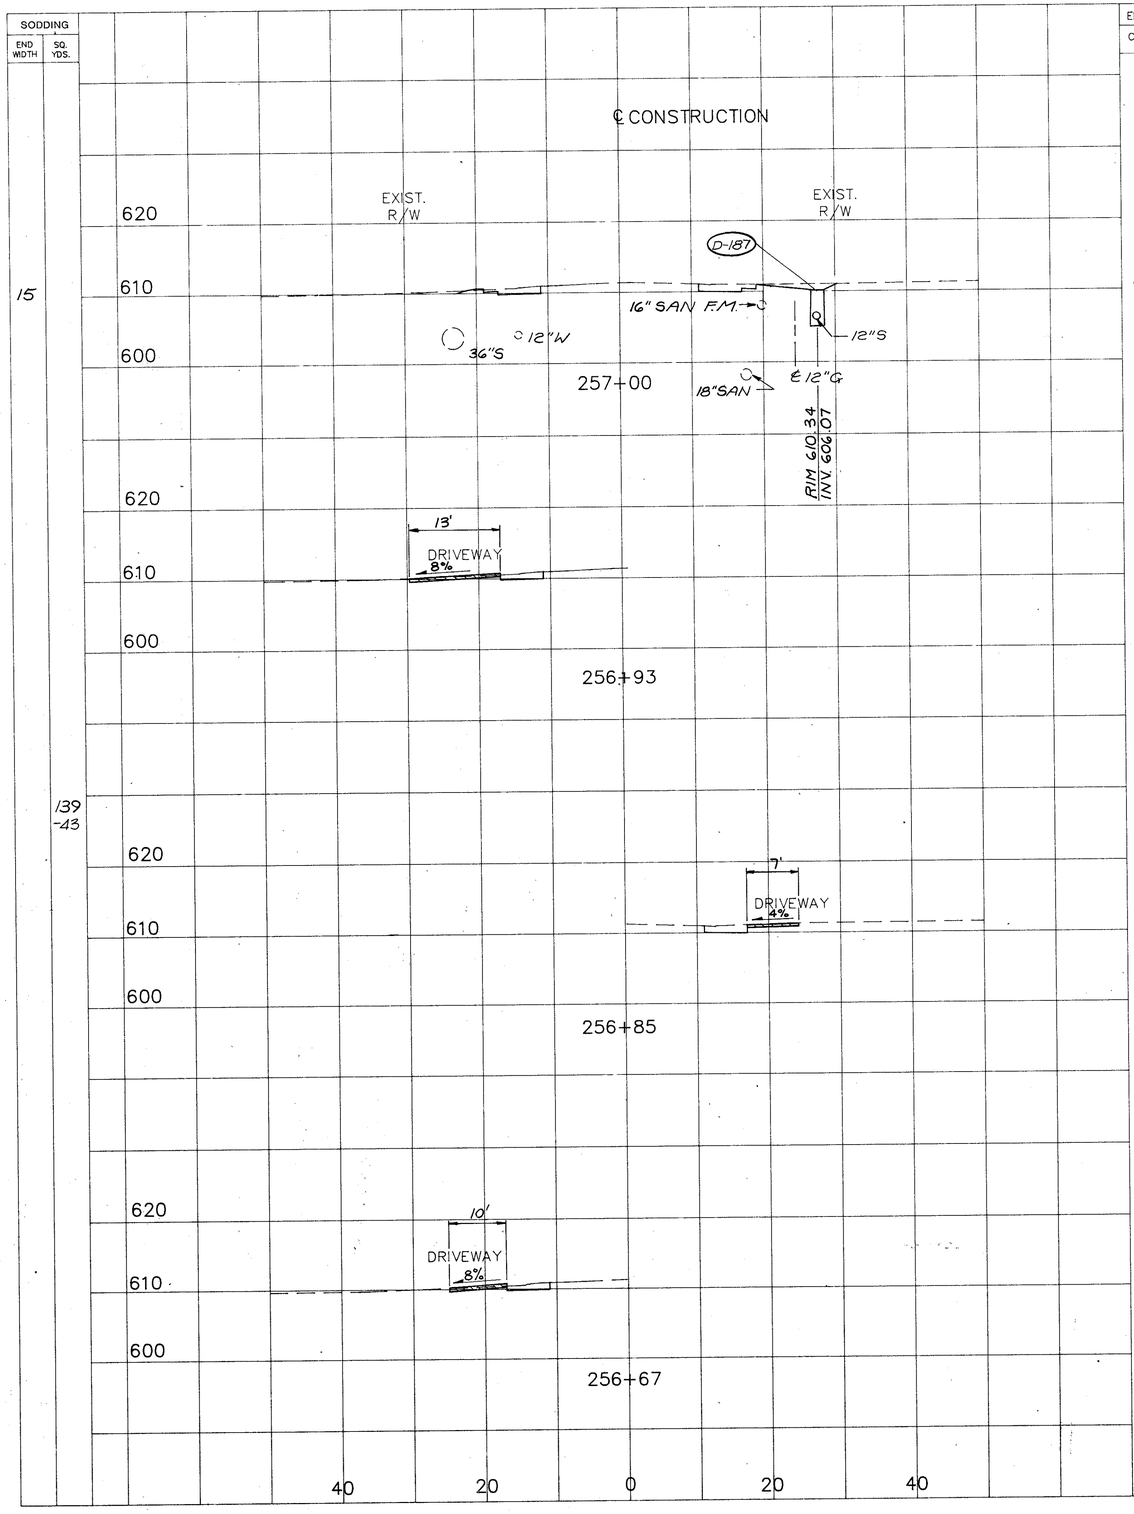

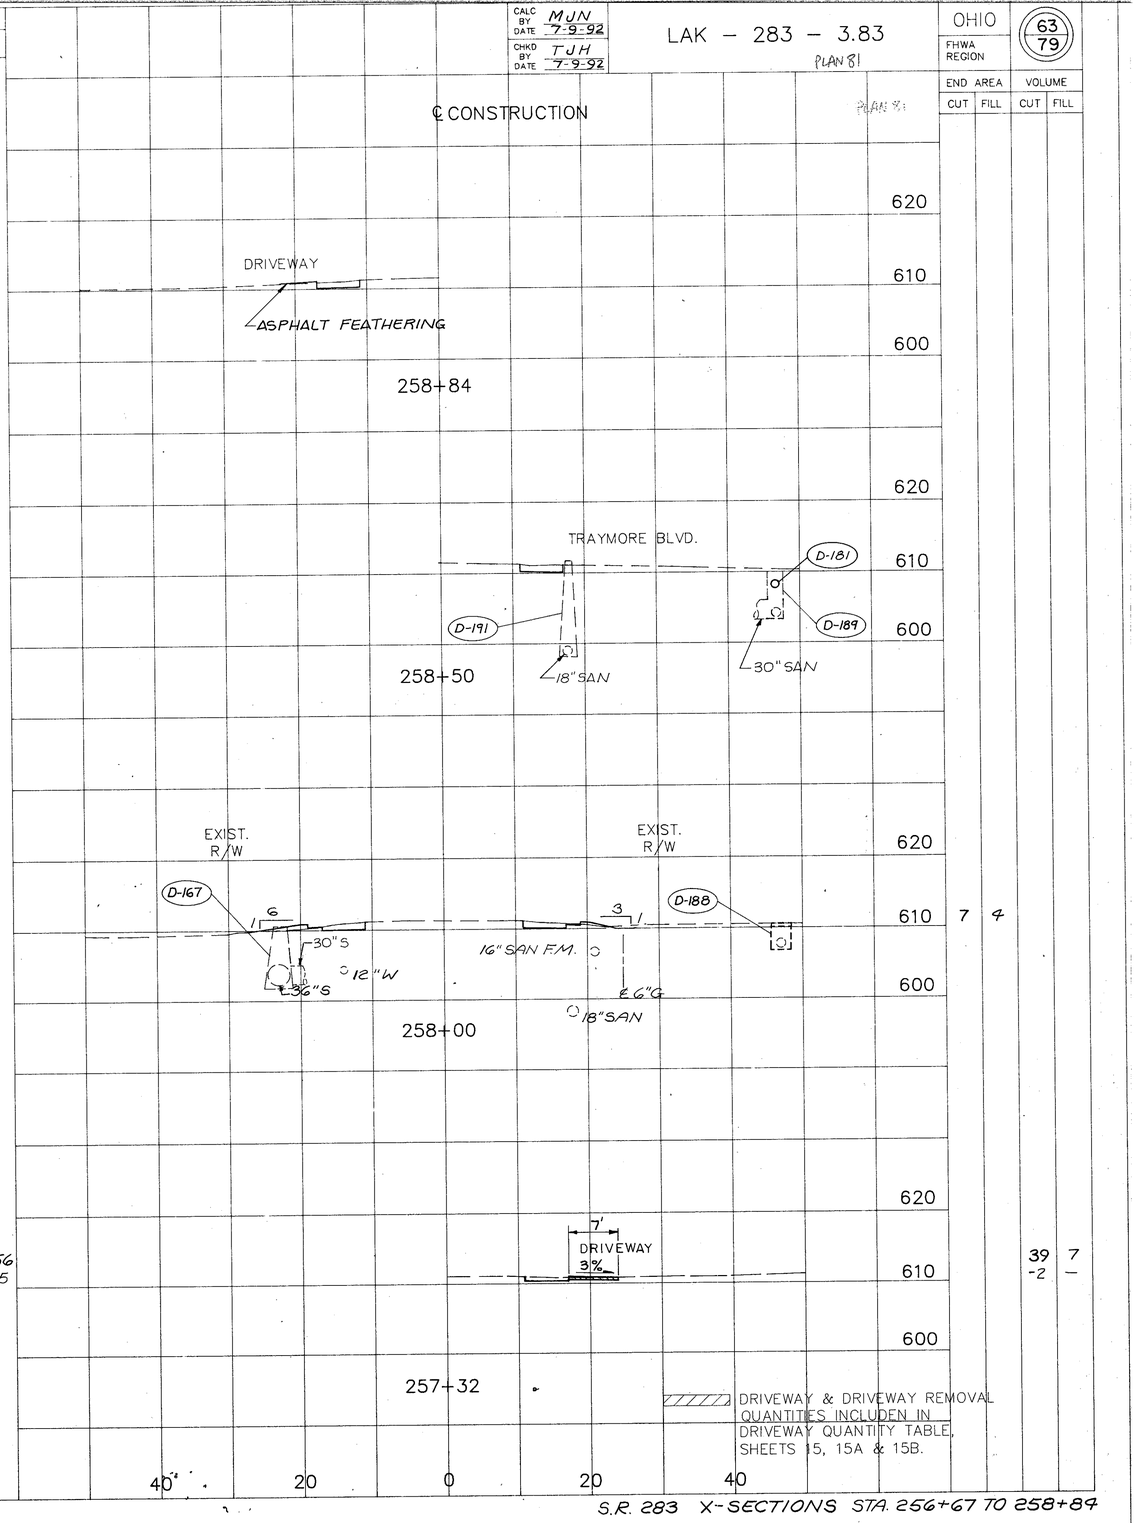

S.R. 283 X-SECTIONS STA. 256+67 TO 258+84