FED. RD. DIVISION	STATE	PROJECT	
2	OHIO		

10/15

LAKE COUNTY
LAK-283-4.70

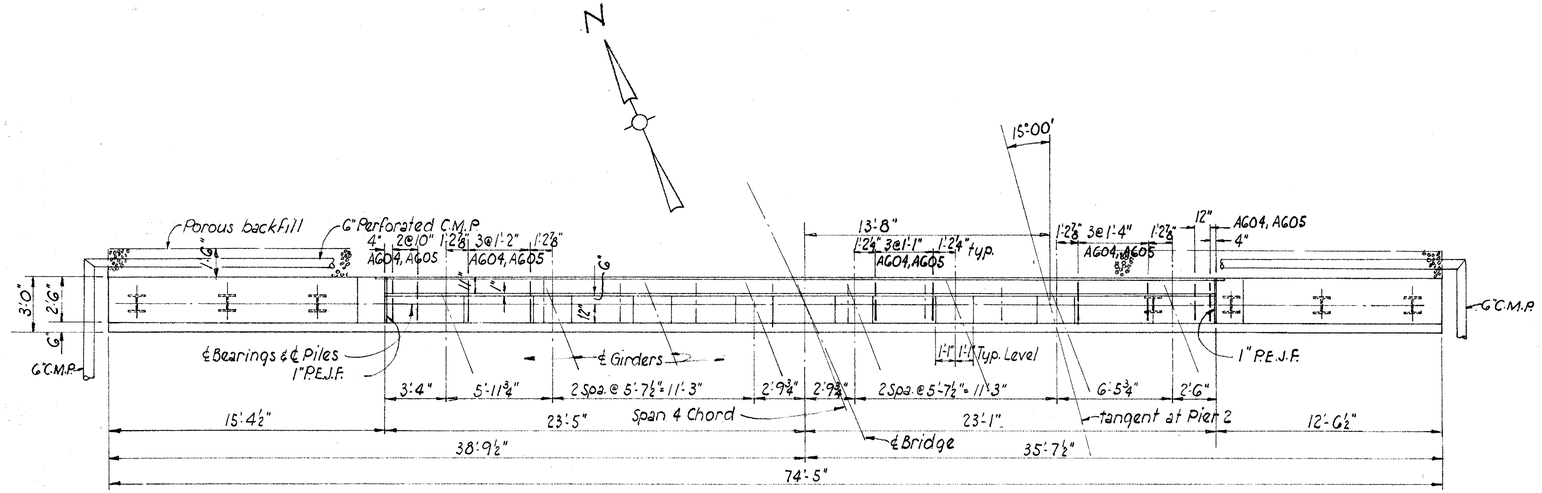

PLAN

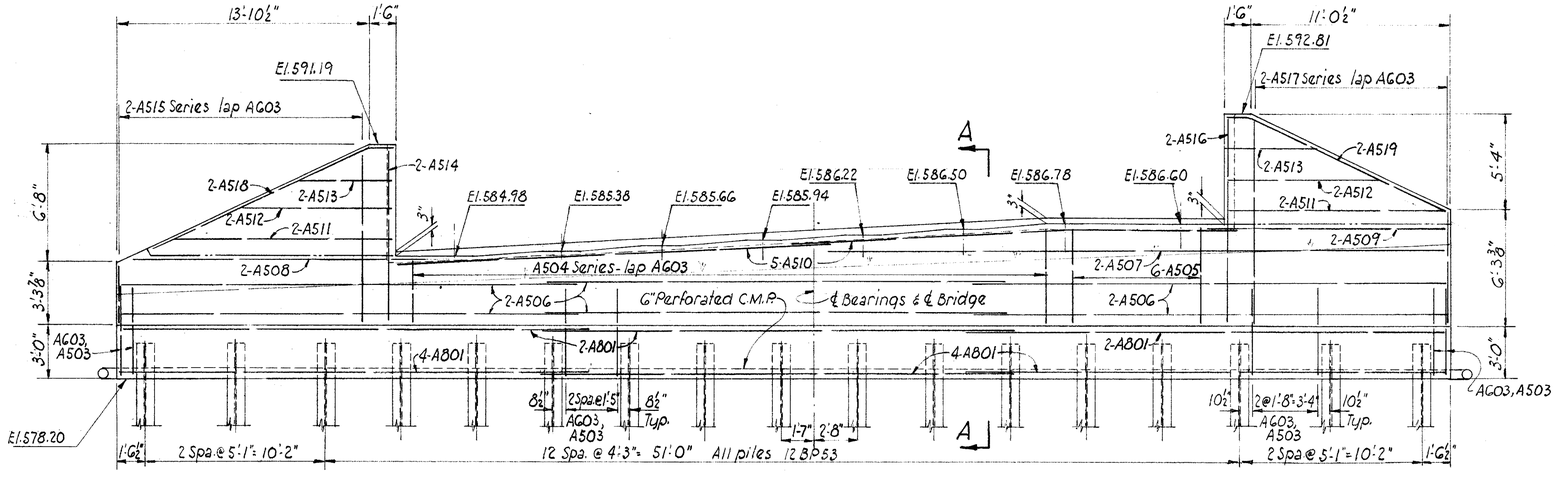

ELEVATION

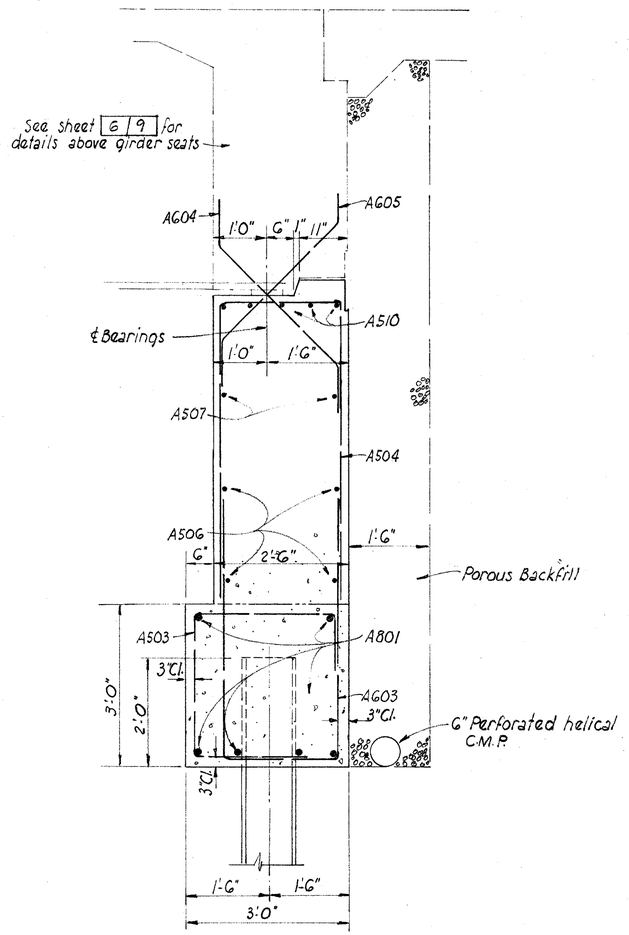

SECTION A~A

STATE OF OHIO
DEPARTMENT OF HIGHWAYS
DIVISION OF DESIGN AND CONSTRUCTION
BUREAU OF BRIDGES

4/9

NORTH ABUTMENT DETAILS

BRIDGE NO. LAK-283-0472
Over CHAGRIN RIVER

DESIGNED	DRAWN	TRACED	CHECKED	REVIEWED	DATE	REVISED
J.D.R.	J.D.R		W.C.K.	B.F.G.	7-22-70	