FED. RD. DIVISION	STATE	PROJECT	TYPE FUNDS
2	OHIO		

10
29

LAK 283 -(6.61-6.94)
LAKE COUNTY

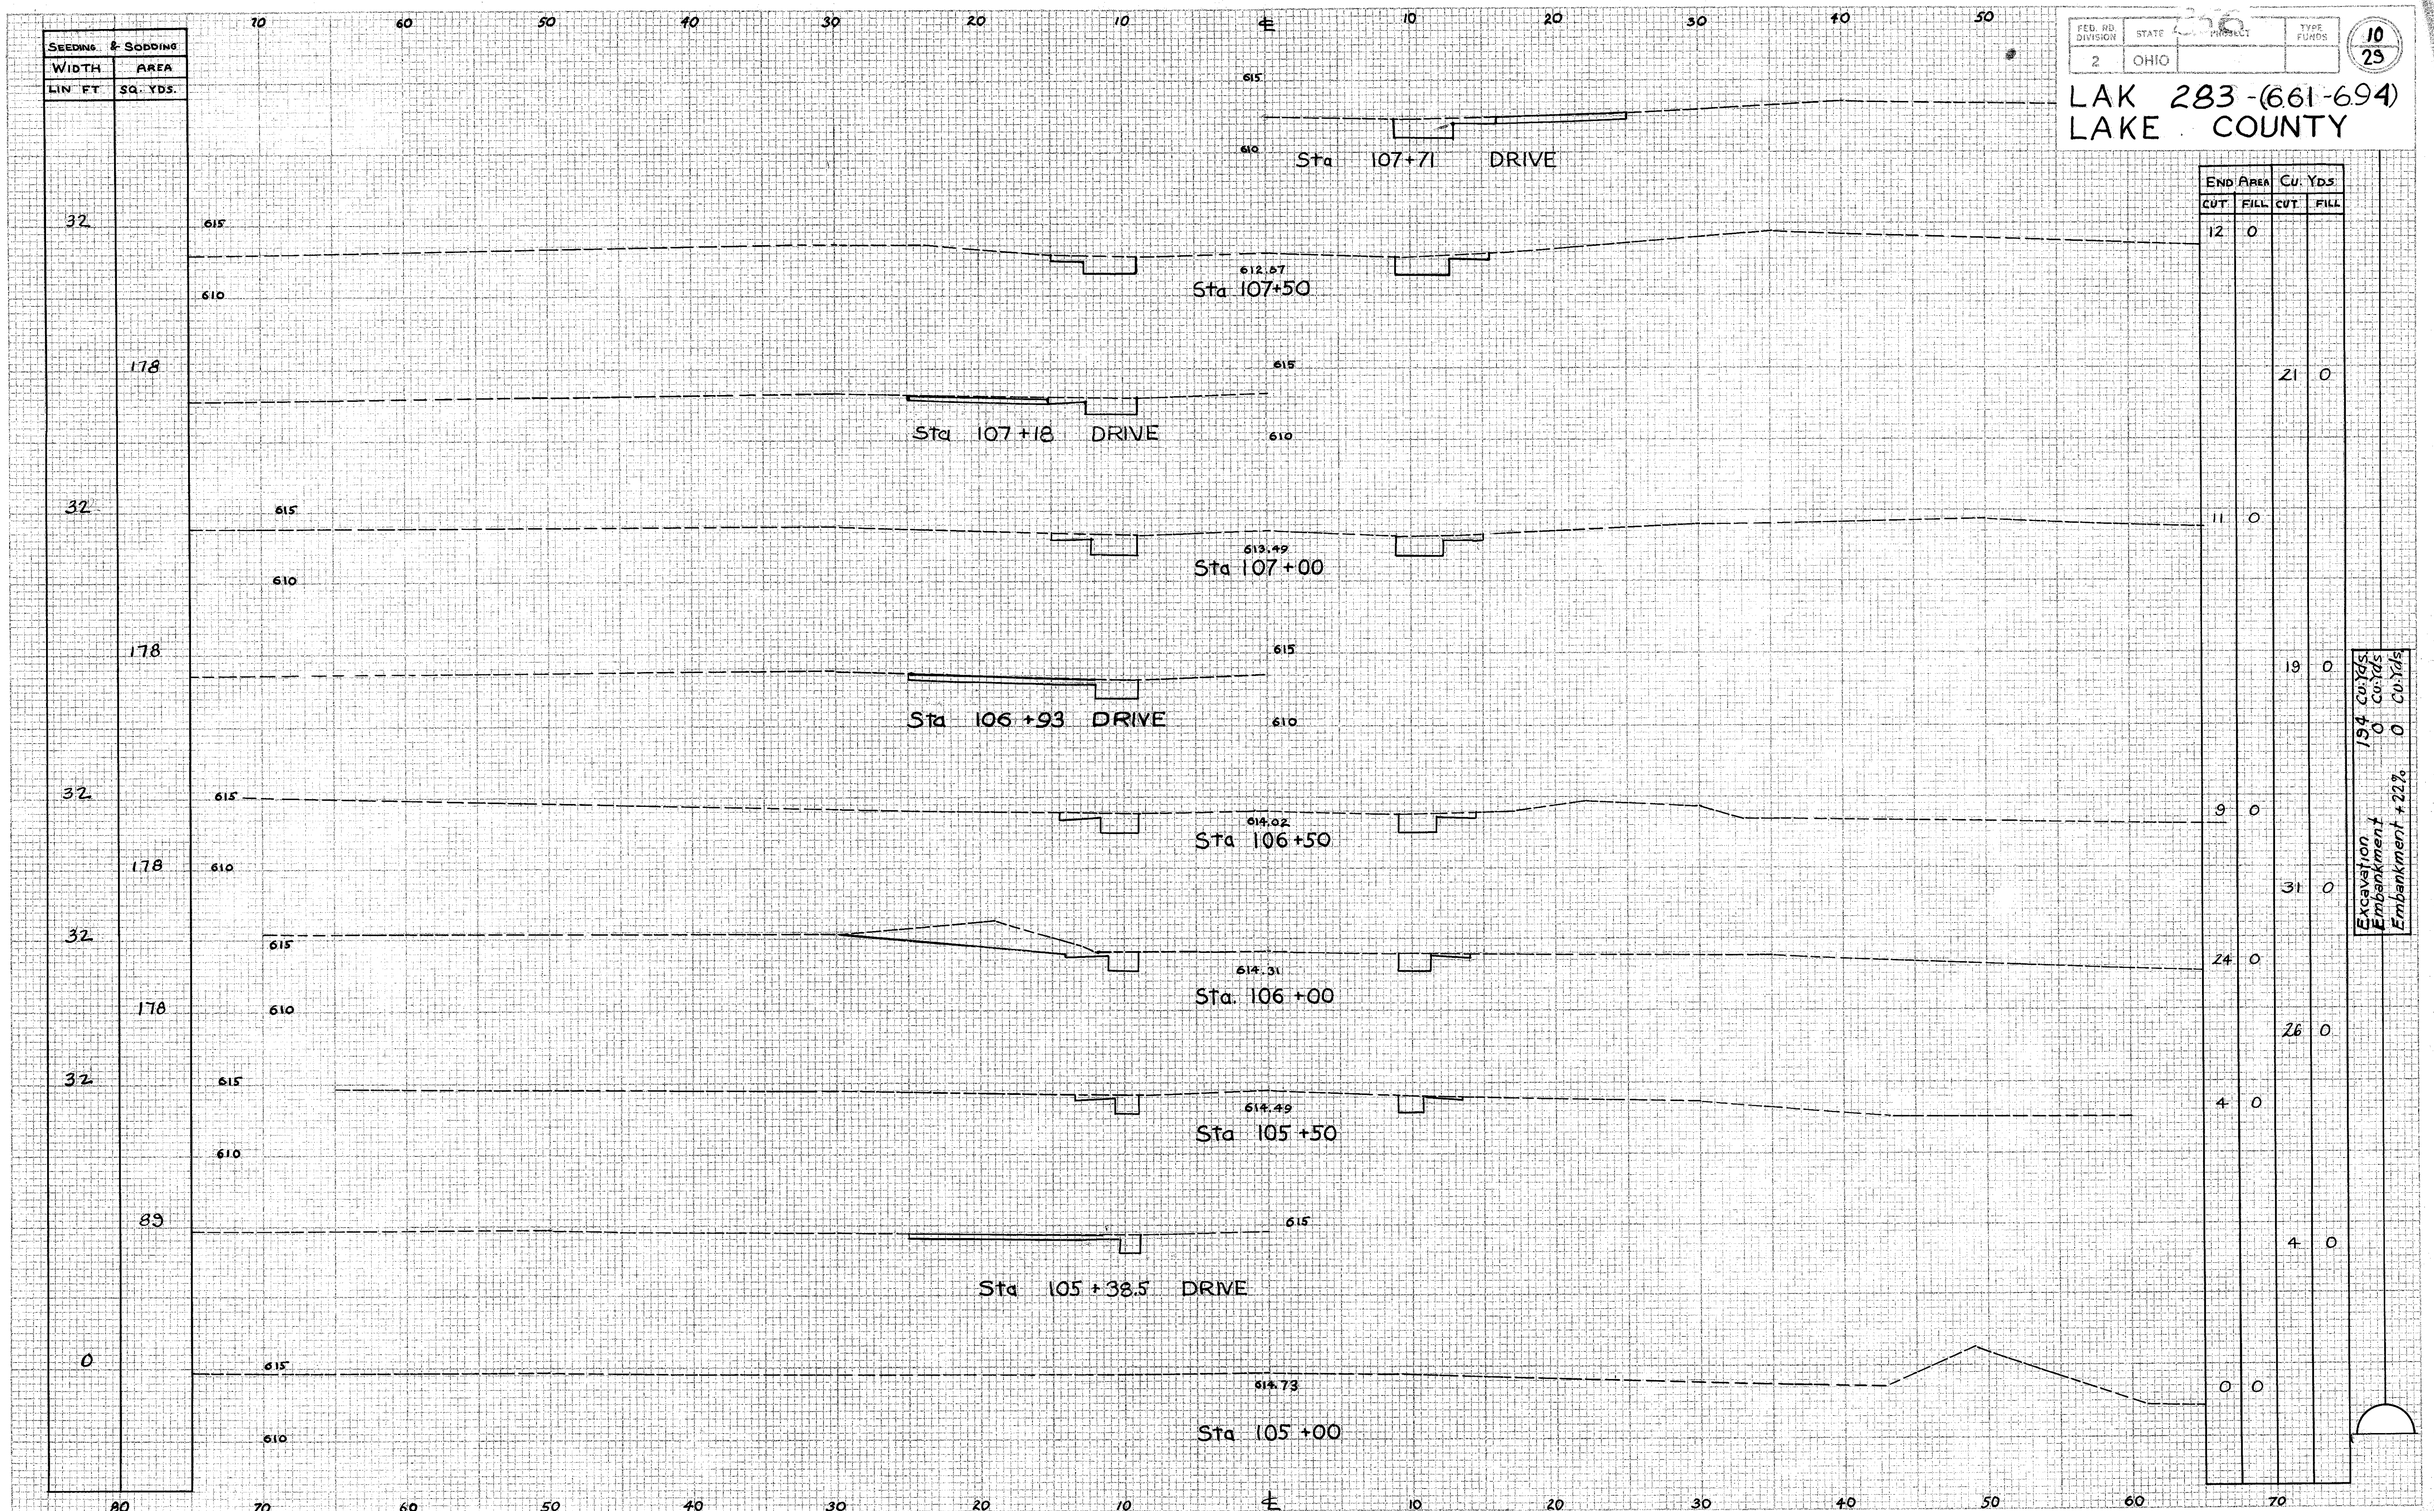

END AREA CUT	END AREA FILL	CU. YDS CUT	CU. YDS FILL
12	0		
		21	0
11	0		
		19	0
9	0		
		31	0
24	0		
		26	0
4	0		
		4	0
0	0		

Excavation 194 Cu.Yds.
Embankment 0 Cu.Yds.
Embankment +22% 0 Cu.Yds.

X - SECTIONS STA 105+00 TO STA 107+50