CALC. BY / DATE	LAK – 283 – 6.79	OHIO	19
CHKD. BY / DATE		FHWA REGION 5	58

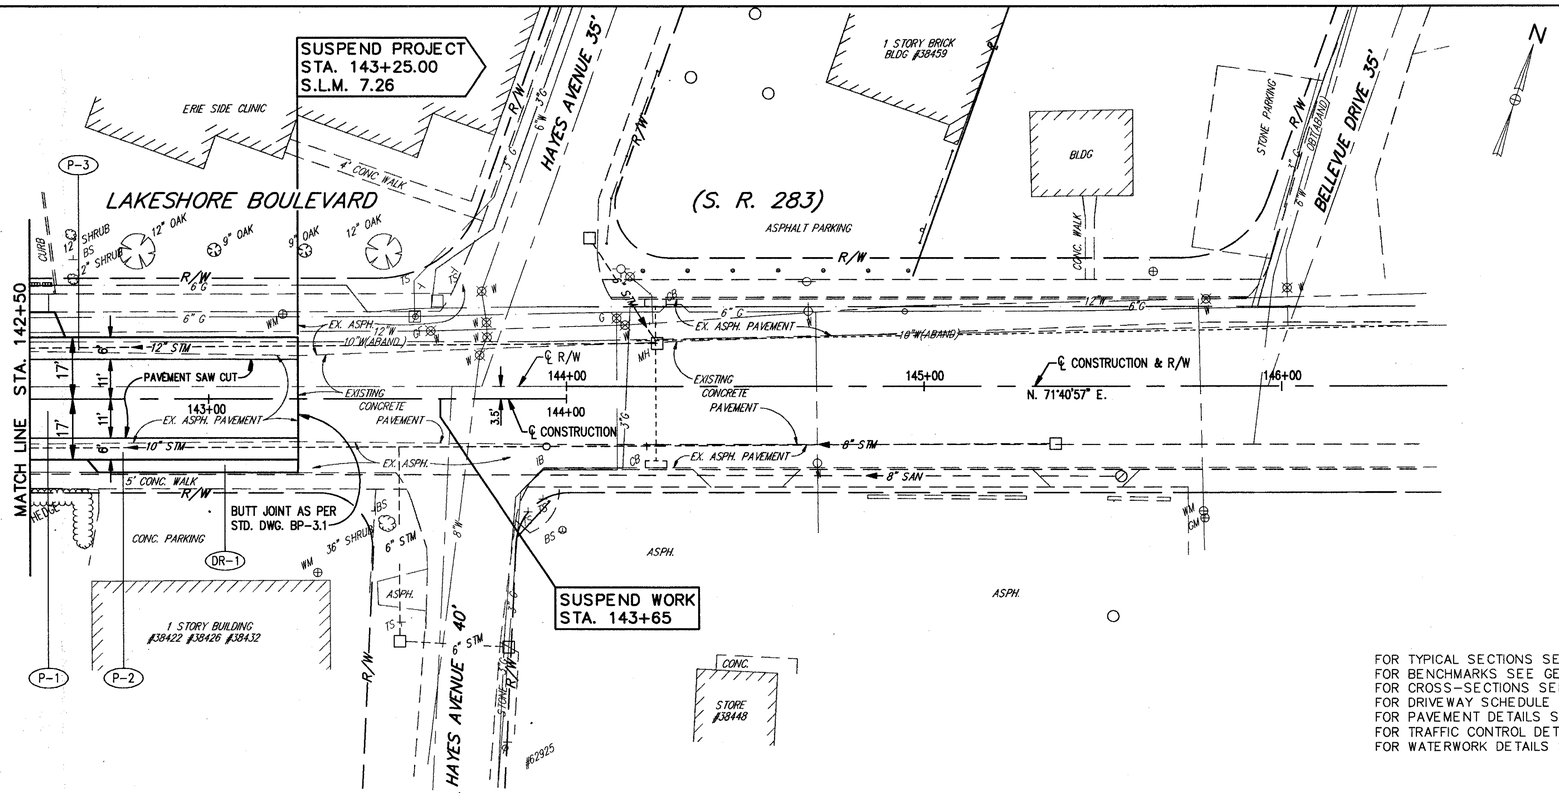

FOR TYPICAL SECTIONS SEE SHEET 3
FOR BENCHMARKS SEE GENERAL NOTE SHEET 4
FOR CROSS-SECTIONS SEE SHEET 39
FOR DRIVEWAY SCHEDULE & DETAILS SEE SHEET 53
FOR PAVEMENT DETAILS SEE SHEET 54
FOR TRAFFIC CONTROL DETAILS SEE SHEETS 55 THRU 57
FOR WATERWORK DETAILS SEE SHEET 58

PAVEMENT

REF	LOCATION	203 EXCAVATION, NOT INCLUDING EMBANKMENT CONSTRUCTION CU.YD.	254 1-1/4" PAVEMENT PLANING, BITUMINOUS SQ.YD.	411 6" STABILIZED CRUSHED AGGREGATE CU.YD.	203 SUBGRADE COMPACTION SQ.YD.	407 TACK COAT (@ 0.10 GAL./SQ.YD.) GAL.	304 4" AGGREGATE BASE CU.YD.	301 7" BITUMINOUS AGGREGATE BASE, AC-20 CU.YD.	402 1-3/4" ASPHALT CONCRETE, AC-20 CU.YD.	403 0" MIN. ASPHALT CONCRETE, AC-20 (1/2" AVG.) CU.YD.	404 1-1/4" ASPHALT CONCRETE, AC-20 CU.YD.
P-1	STA. 142+50 TO 143+25, LT. & RT. = 2550 S.F.	9.8	183			28		5.6	2.4	2.5	9.8
P-2	STA. 142+50 TO 143+25, RT. = 450 S.F.			19				9.7	2.4		
P-3	STA. 142+50 TO 143+25, LT. = 450 S.F.			19				9.7	2.4		
	TOTALS	9.8	183	38	2.4	28	100	11.2	19.4	2.5	9.8

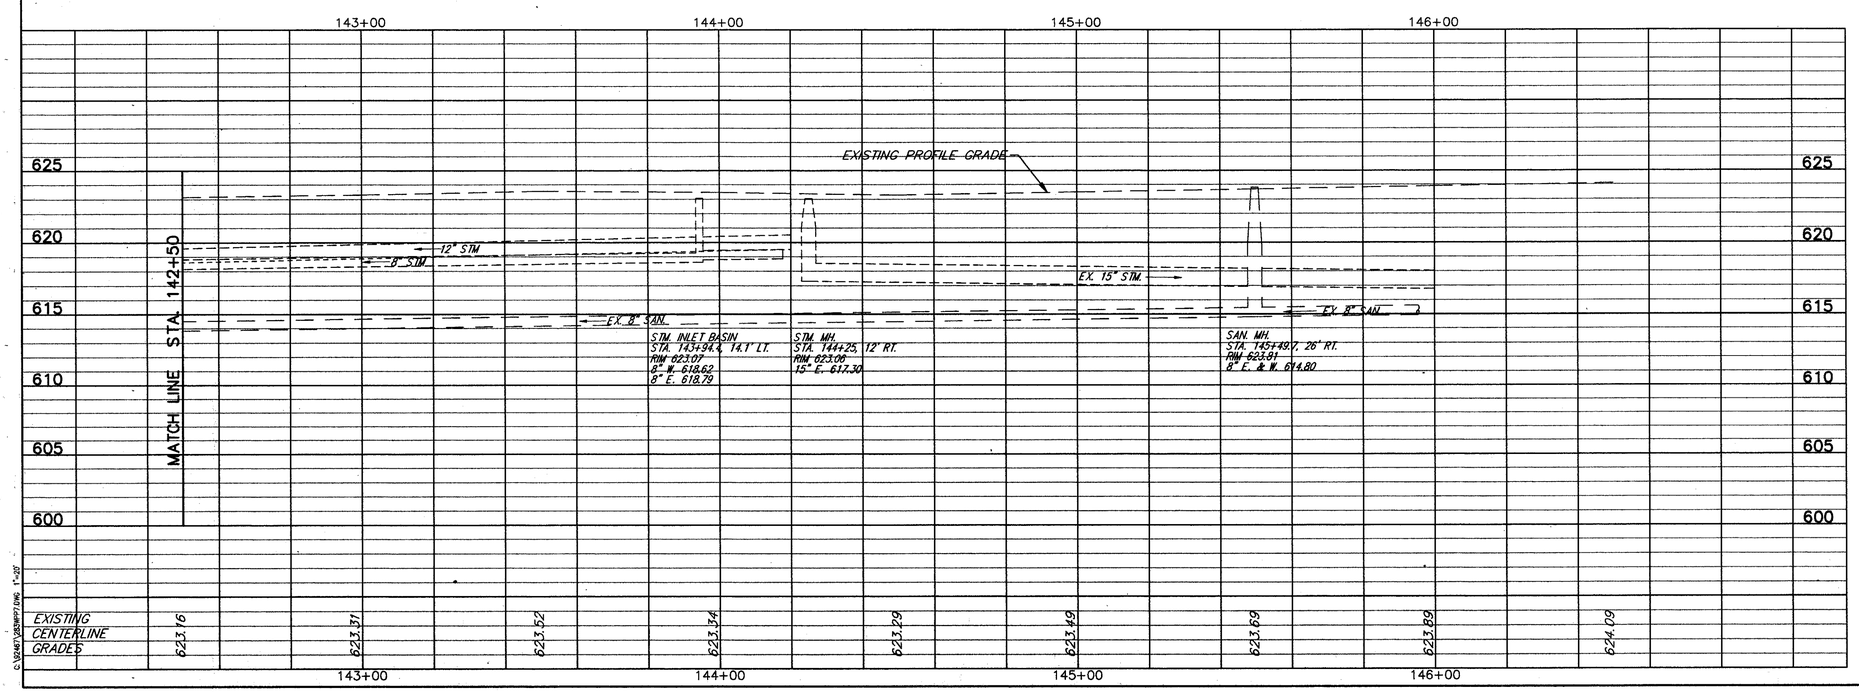

PLAN & PROFILE STA. 142+50 TO STA. 146+00