CALC. BY _____ DATE _____
CHKD. BY _____ DATE _____

LAK – 283 – 6.79

OHIO
FHWA REGION 5

20
58

RESUME PROJECT
STA. 153+75.00
S.L.M. 7.46

LAKESHORE BOULEVARD (S.R. 283)

EAGLEWOOD DRIVE 40'

RESUME WORK
STA. 153+50

MATCH LINE STA. 156+00

BUTT JOINT AS PER STD. DWG. BP-3.1

℄ CONSTRUCTION & R/W
N. 71°40'57" E.

PAVEMENT SAW CUT

EXISTING ASPHALT PAVEMENT

EXISTING CONCRETE PAVEMENT

CONC APRON

CONC DRIVE

ASPHALT PARKING

5' CONC. WALK

SPLIT RAIL FENCE

PIPE FENCE

BLDG. #38556

BLDG.

CLEAN OUT

FOR TYPICAL SECTIONS SEE SHEET 3
FOR BENCHMARKS SEE GENERAL NOTE SHEET 4
FOR CROSS-SECTIONS SEE SHEETS 40 THRU 41
FOR DRIVEWAY SCHEDULE & DETAILS SEE SHEET 53
FOR PAVEMENT DETAILS SEE SHEET 54
FOR TRAFFIC CONTROL DETAILS SEE SHEETS 55 THRU 57
FOR WATERWORK DETAILS SEE SHEET 58

PAVEMENT

													TOTALS
203	EXCAVATION, NOT INCLUDING EMBANKMENT CONSTRUCTION	CU.YD.		53	58								111
254	1-1/4" PAVEMENT PLANING, BITUMINOUS	SQ.YD.	550										550
411	6" STABILIZED CRUSHED AGGREGATE	CU.YD.		7.1	8.3								15.4
203	SUBGRADE COMPACTION	SQ.YD.		150	150								300
407	TACK COAT (@ 0.10 GAL./SQ.YD.)	GAL.	85										85
304	4" AGGREGATE BASE	CU.YD.		16.7	16.7								33.4
301	7" BITUMINOUS AGGREGATE BASE, AC-20	CU.YD.		29.2	29.2								58.4
402	1-3/4" ASPHALT CONCRETE, AC-20	CU.YD.		7.3	7.3								14.6
403	0" MIN. ASPHALT CONCRETE, AC-20 (1/2" AVG.)	CU.YD.	7.6										7.6
404	1-1/4" ASPHALT CONCRETE, AC-20	CU.YD.	29.5										29.5

REF	LOCATION
P-1	STA. 153+75 TO 156+00, LT. & RT. = 7650 S.F.
P-2	STA. 153+75 TO 156+00, RT. = 1350 S.F.
P-3	STA. 153+75 TO 156+00, LT. = 1350 S.F.

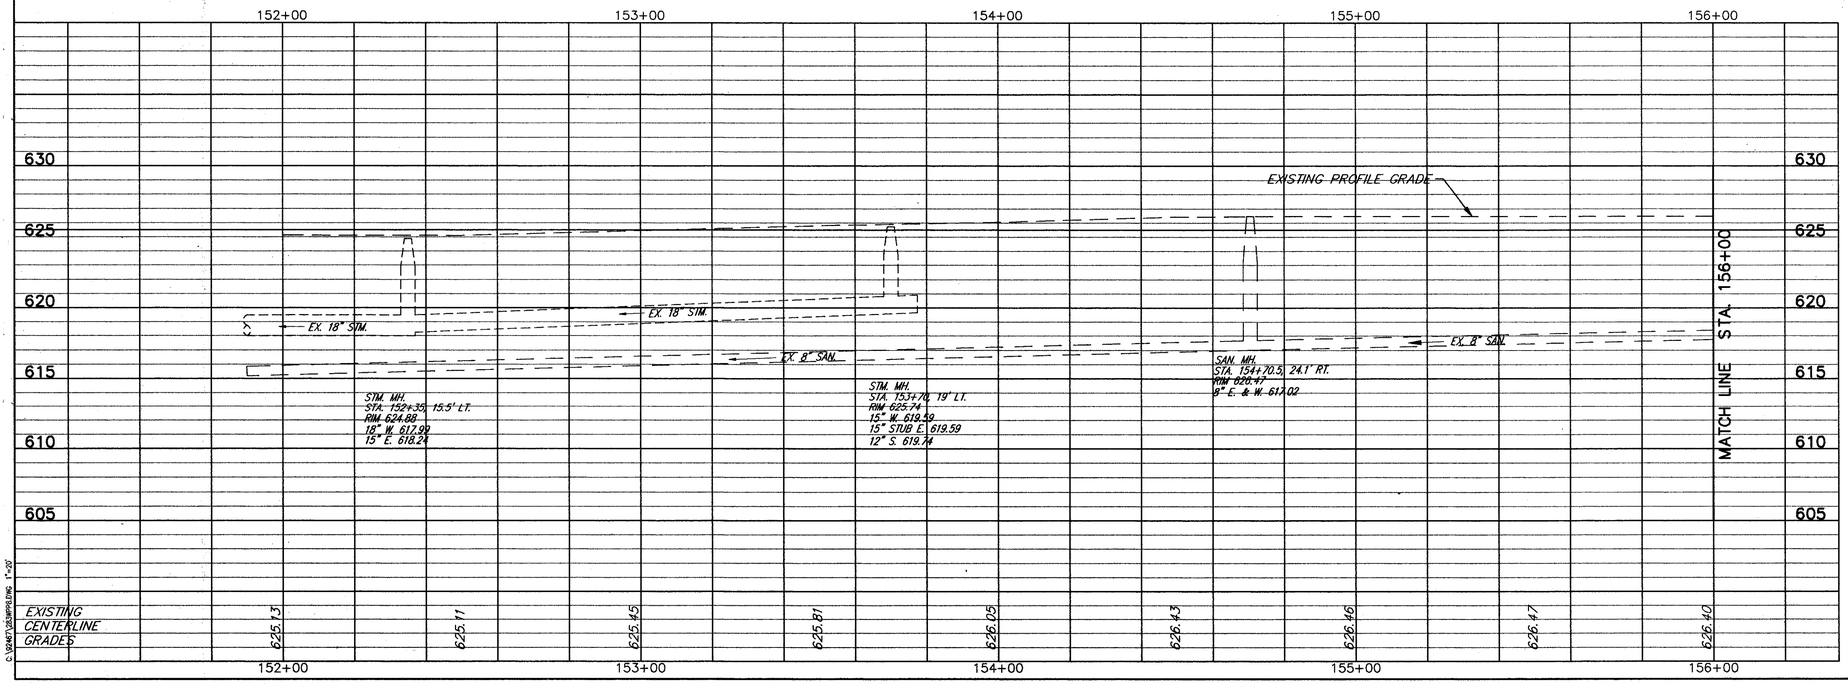

PLAN & PROFILE STA. 152+00 TO STA. 156+00