FHWA REGION	STATE	PROJECT	
5	OHIO		

71
73

8
10

LAKE COUNTY
LAK - 306 - 4.74

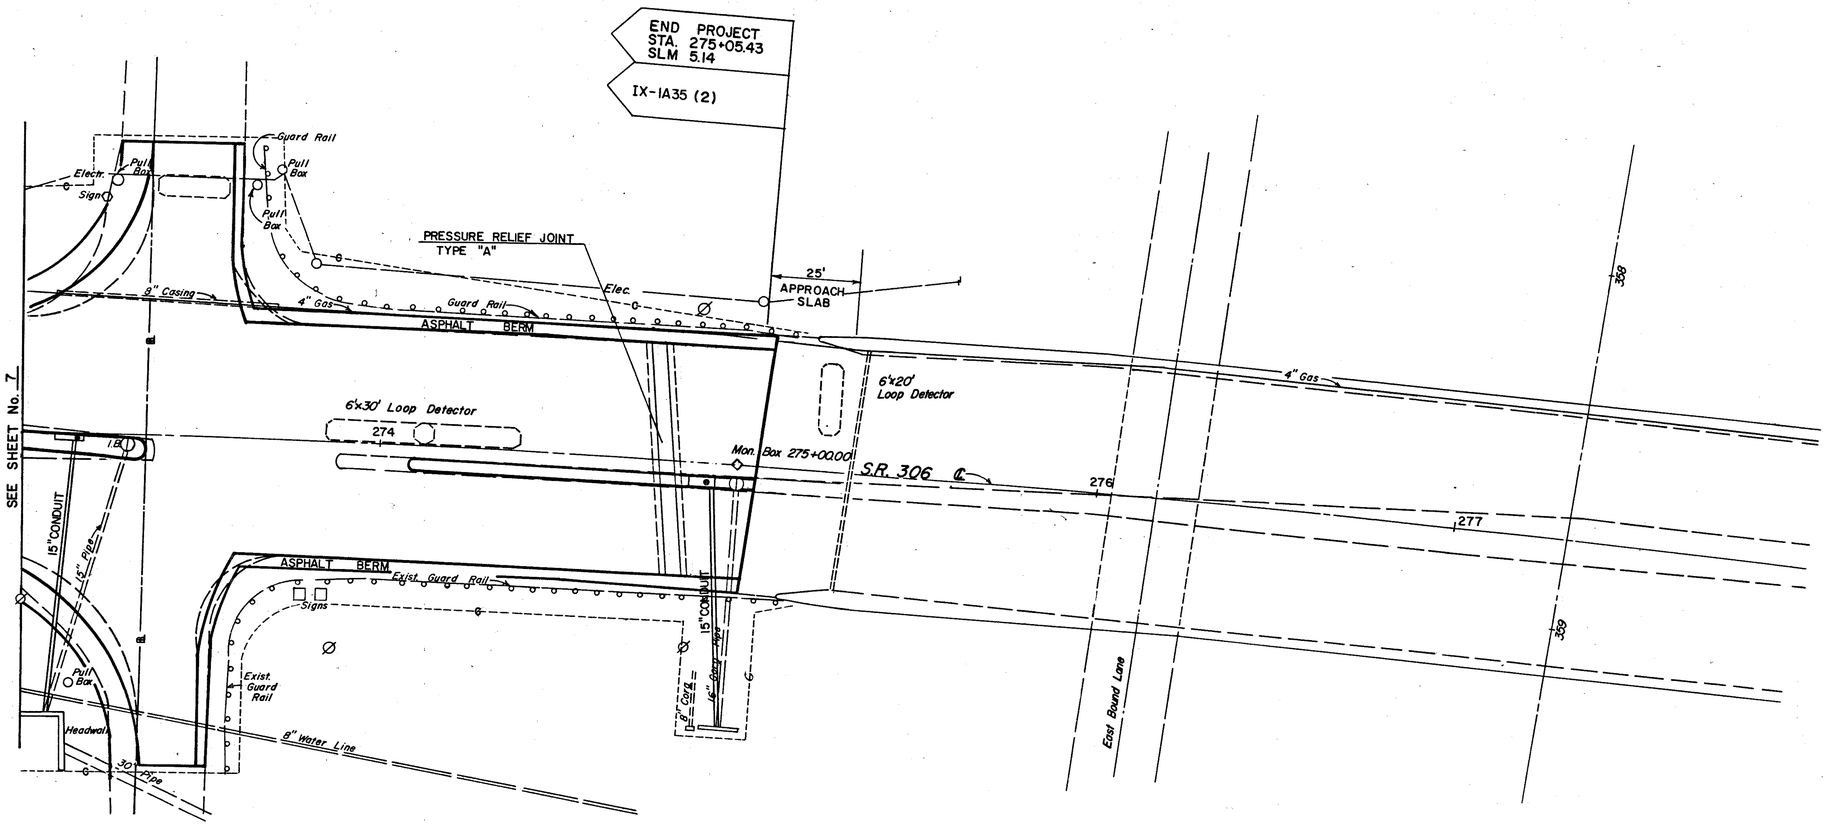

COLPETZER WOODS CONSULTANTS, INC.
MENTOR, OHIO

STATE OF OHIO
DEPARTMENT OF TRANSPORTATION

DESIGNED	DRAWN	TRACED	CHECKED	REVIEW DATE	REVISED

STATE ROUTE 306

RIGHT-OF-WAY STA. 273+00 — 276+00