FHWA REGION	STATE	PROJECT	
5	OHIO		

72
73

LAKE COUNTY
LAK - 306 - 4.74

9
10

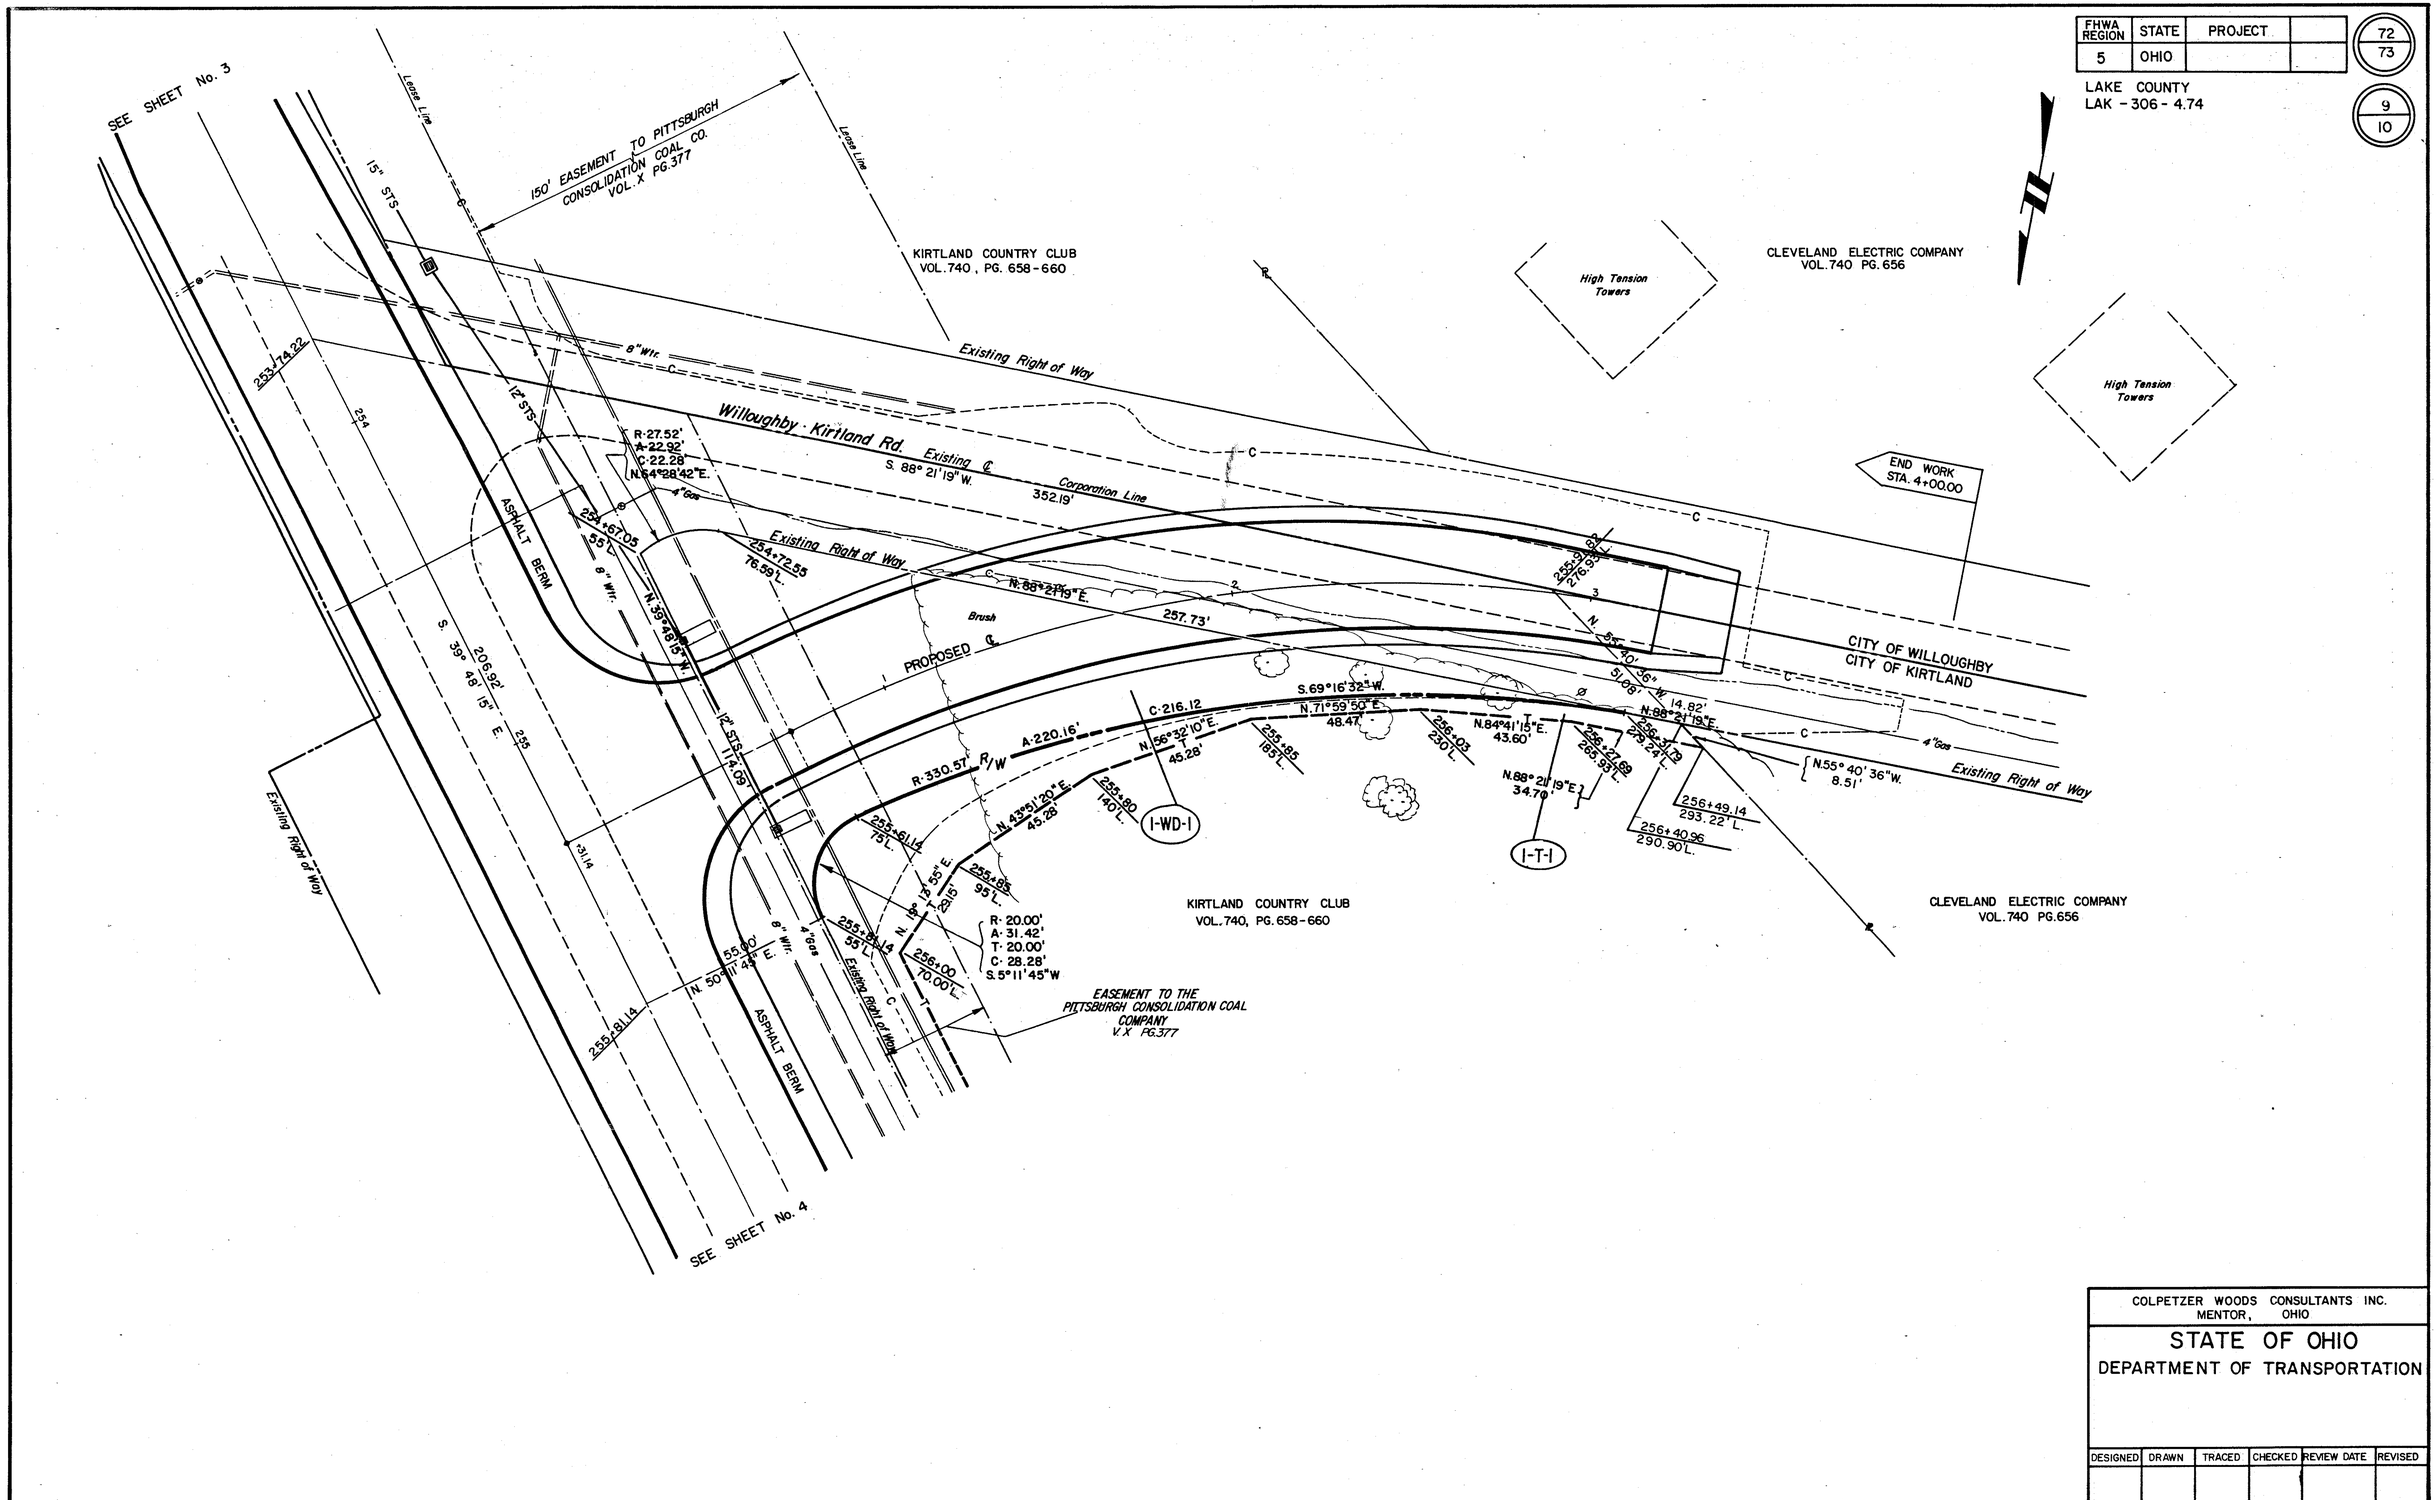

COLPETZER WOODS CONSULTANTS INC.
MENTOR, OHIO

STATE OF OHIO
DEPARTMENT OF TRANSPORTATION

DESIGNED	DRAWN	TRACED	CHECKED	REVIEW DATE	REVISED

STATE ROUTE 306

RIGHT-OF-WAY STA.0+00 - 3+39.75